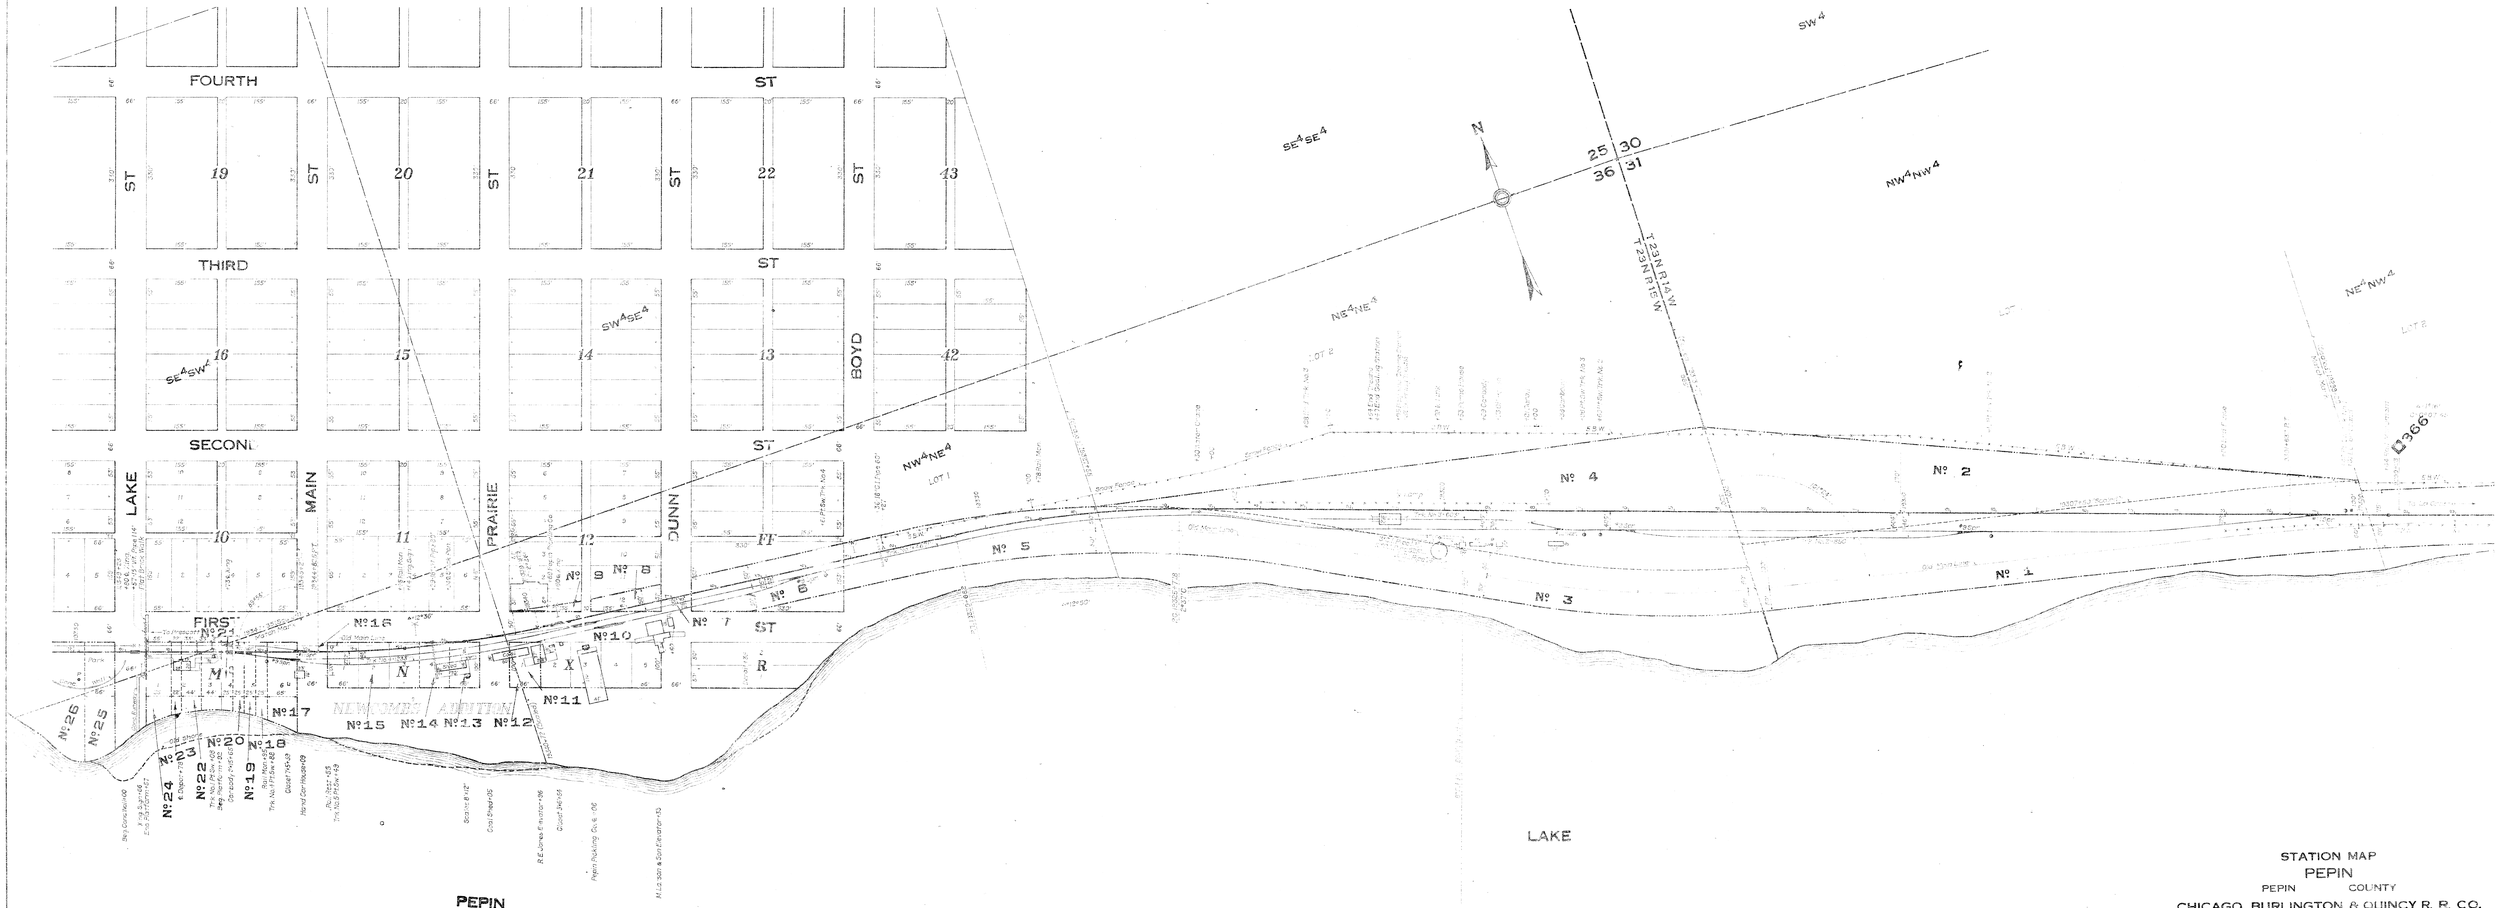

STATION MAP
PEPIN
PEPIN COUNTY
CHICAGO, BURLINGTON & QUINCY R. R. CO.
OPERATED BY THE
CHICAGO, BURLINGTON & QUINCY R. R. CO.
LA CROSSE DIVISION DUFFALO-TREMPEALEAU CO. TO WISC.-MINN. STATE LINE
FROM STATION 13295+10 TO STATION 13347+35
SCALE 1 IN. = 100 FT. JUNE 30, 1917
OFFICE OF VALUATION ENGINEER, CHICAGO, ILLINOIS

SHEET No. 512 A. OF 15 OF THE CHICAGO, BURLINGTON & QUINCY RAILROAD COMPANY FROM SURVEY STATION 13295+30 TO SURVEY STATION 13347+35

J. B. Marshall
VALUATION ENGINEER

V Wis. 3
5-12-A