


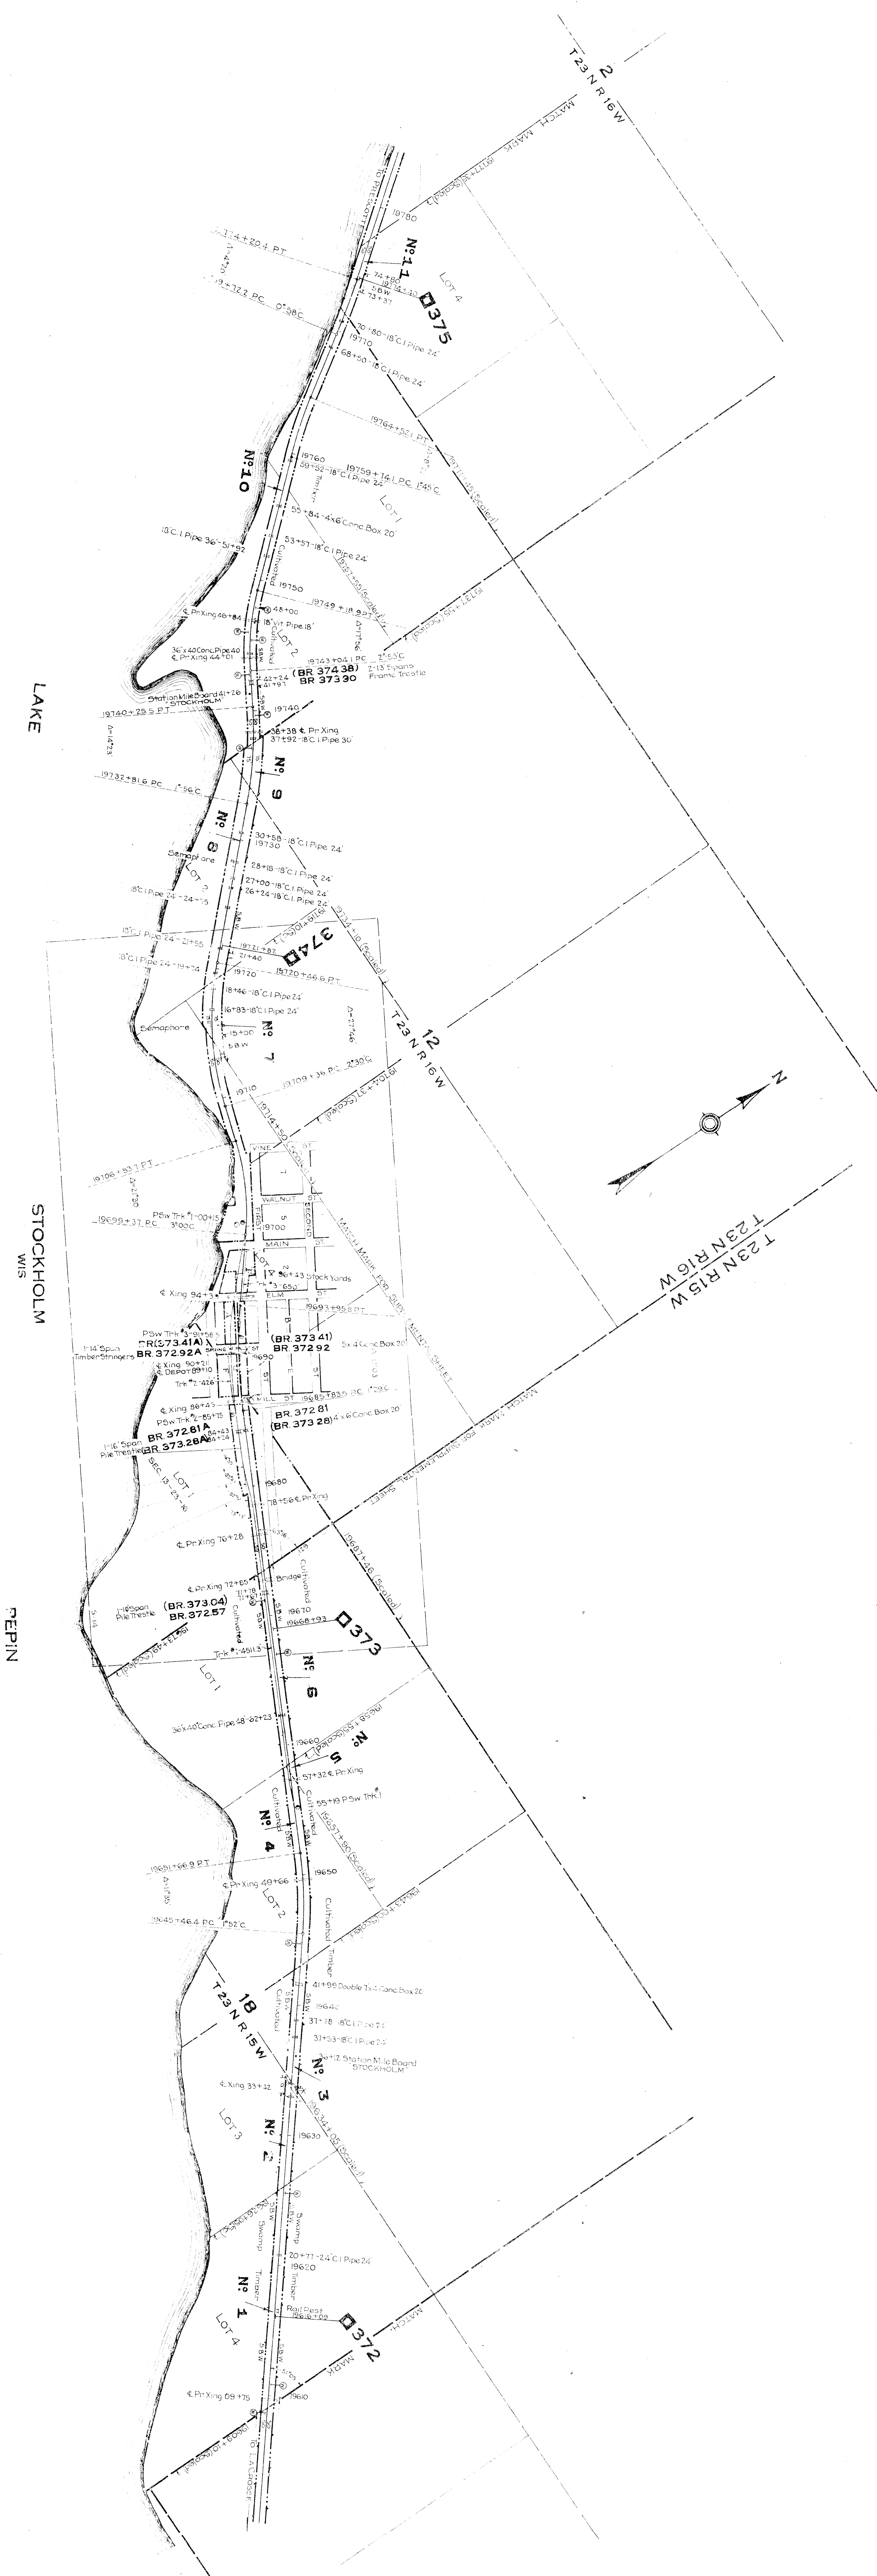

RIGHT OF WAY TRACK & MAP
CHICAGO. BURLINGTON & QUINCY R. R. CO

OPERATED BY THE

CHICAGO, BURLINGTON & QUINCY R. R. CO.

LA CROSSE DIVISION BUFFALO-TREMPEALEAU TO WISCONSIN STATE LINE

FROM STATION 19609-10 TO STATION 19777-11

$$S_1 \cap A_{\text{eff}} = \{N\} = A_{\text{eff}} \cap S_1$$

6-1011-14 OF 23 OF THE CHICAGO, BURLINGTON & QUINCY RAILROAD
COMPANY FROM SURVEY STATION 19603+10 TO SURVEY STATION 19777+35

W. J. Macfarlane

VALUATION ENGINEER

VADUATION ENGINE