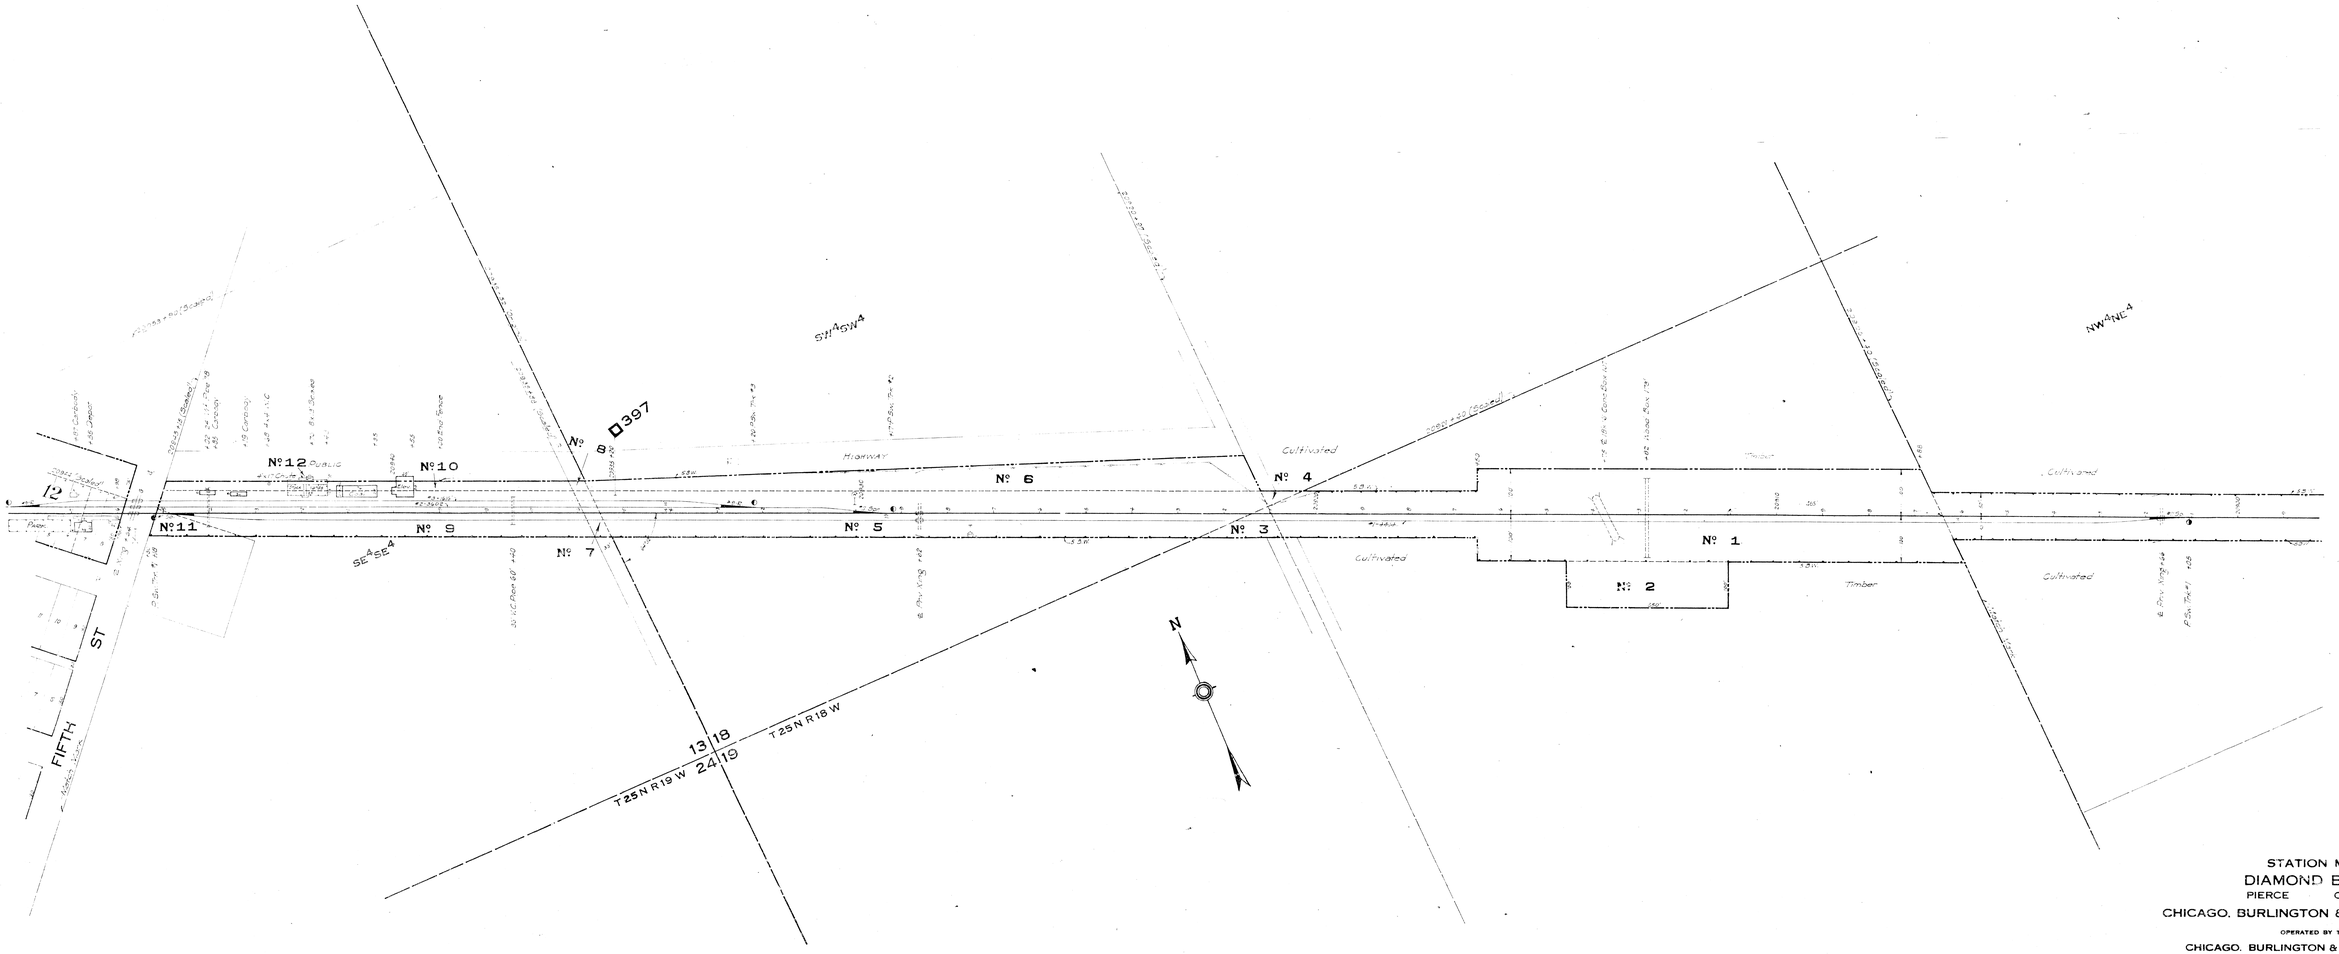

STATION MAP

DIAMOND BLUFF

PIERCE COUNTY

CHICAGO, BURLINGTON & QUINCY R. R. CO.

OPERATED BY THE

CHICAGO, BURLINGTON & QUINCY R. R. CO.

LA CROSSE DIVISION BUFFALO-TREMPEALEAU CO. TO WISC. MINN. STATE LINE

FROM STATION 20906+40 TO STATION 20965+15

SCALE 1 IN.-100 FT. JUNE 30, 1917

OFFICE OF VALUATION ENGINEER, CHICAGO, ILLINOIS

SHEET No. S-20 OF 15 OF THE CHICAGO, BURLINGTON & QUINCY RAILROAD COMPANY'S FROM SURVEY STATION 20906+40 TO SURVEY STATION 20965+15

W. B. Marshall

VALUATION ENGINEER

V. Wisc. 3
S-20