




STATION MAP
DIAMOND BLUFF
PIERCE COUNTY
CHICAGO, BURLINGTON & QUINCY R. R. CO.

OPERATED BY THE
CHICAGO, BURLINGTON & QUINCY R. R. CO.
LA CROSSE DIVISION
BUFFALO-TREMPEALEAU TO WISCONSIN STATE LINE
FROM STATION 20945+15
SCALE 1 IN. = 100 FT.
JUNE 30, 1917
WORK OF VALUATION ENGINEER, CHICAGO, ILLINOIS

SHEET NO. 521 OF 15 OF THE CHICAGO, BURLINGTON & QUINCY RAILROAD
COMPANY, FROM SURVEY STATION 20945+15
TO STATION 20956+50
J. H. MacFarlane
VALUATION ENGINEER