



 

WEST SALEM
LA CROSSE COUNTY
WISCONSIN

TOWNSHIP 17 NORTH - R. 6 W.
TOWNSHIP 16 NORTH - R. 6 W.

T. 16 N. - R. 6 W.
T. 16 N. - R. 5 W.

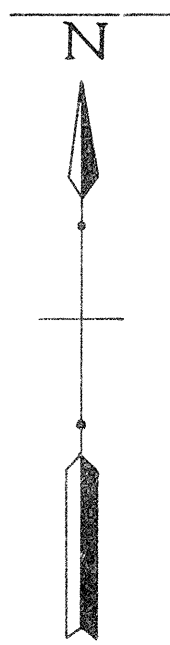

WATCH MARK FOR NEXT SHEET