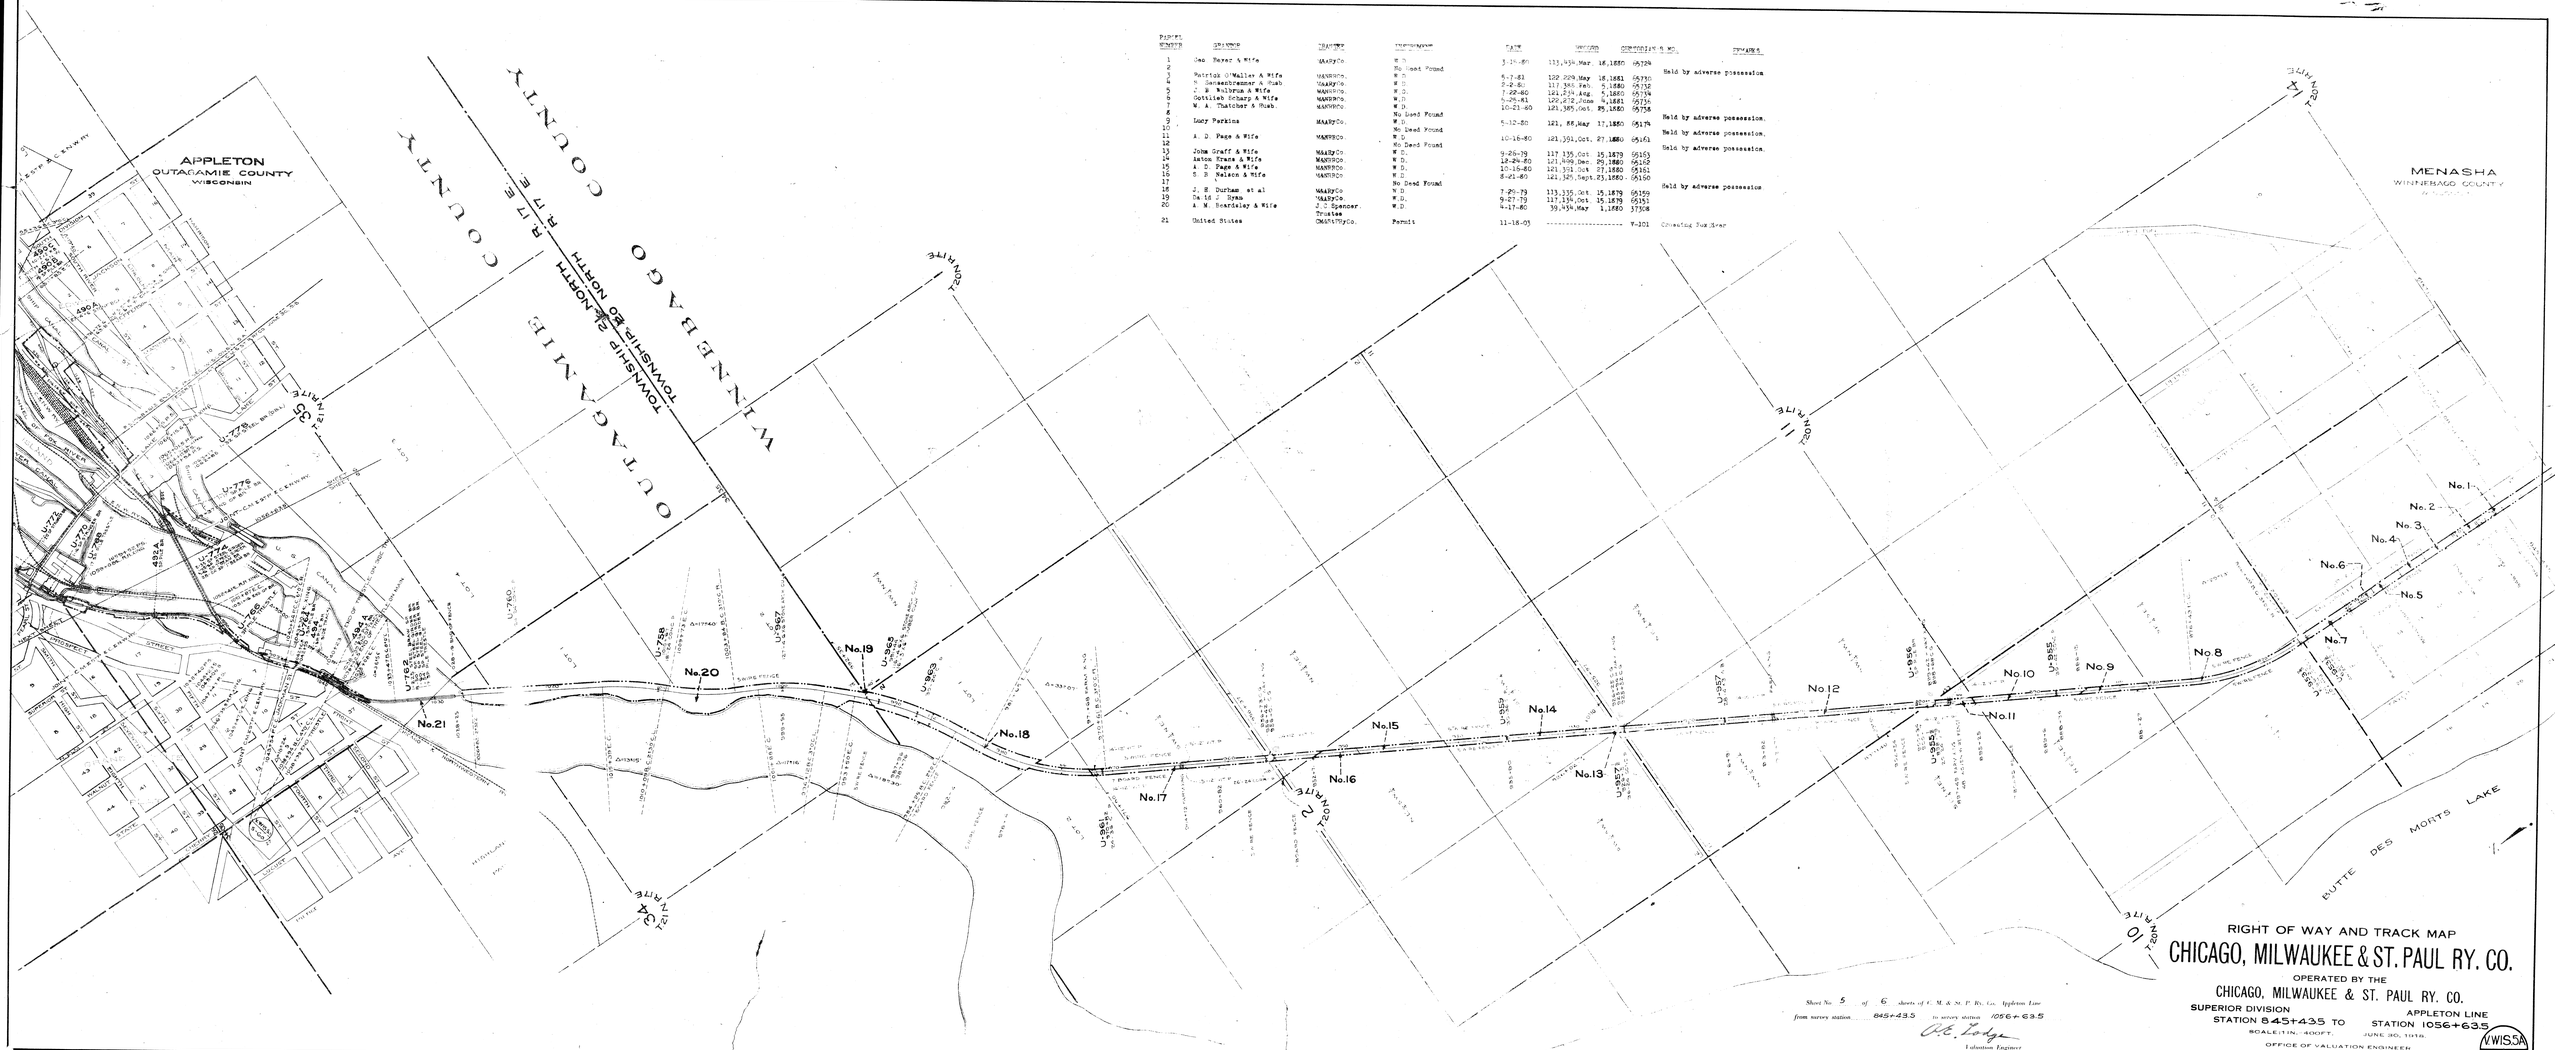

PARCEL NUMBER	GRANTOR	GRANTEE	DESCRIPTION	DATE	RECORD	CONSIDERATION & NO.	REMARKS
1	Geo. Never & Wife	MARRYCo	W.D.	5-20-80	113,434, Mar. 18,1880	65724	
2			No Deed Found				Held by adverse possession
3	Patrick O'Malley & Wife	MARRYCo.	W.D.	6-7-81	122,209, May 18,1881	65730	
4	N. Leinenkrenzer & Hub	MARRYCo.	W.D.	7-2-81	117,365, Feb. 5,1880	65732	
5	J. B. Walbrun & Wife	MARRYCo.	W.D.	7-22-80	121,259, Aug. 5,1880	65734	
6	Gottlieb Scharp & Wife	MARRYCo.	W.D.	5-26-81	122,212, June 4,1881	65736	
7	W. A. Thatcher & Hub.	MARRYCo.	W.D.	10-21-80	121,385, Oct. 25,1880	65738	
8			No Deed Found				Held by adverse possession.
9	Lucy Parkins	MARRYCo.	W.D.	5-12-80	121, 86, May 17,1880	65174	
10			No Deed Found				Held by adverse possession.
11	A. D. Page & Wife	MARRYCo	W.D.	10-16-80	121,351, Oct. 27,1880	65161	
12			No Deed Found				Held by adverse possession.
13	John Graff & Wife	MARRYCo	W.D.	9-28-79	117,339, Oct. 15,1879	65163	
14	Anton Kraus & Wife	MARRYCo.	W.D.	12-24-80	121,409, Dec. 29,1880	65165	
15	A. D. Page & Wife	MARRYCo.	W.D.	10-16-80	121,351, Oct. 27,1880	65161	
16	S. B. Nelson & Wife	MARRYCo	W.D.	8-21-80	121,325, Sept. 23,1880	65160	
17			No Deed Found				Held by adverse possession.
18	J. B. Durham et al	MARRYCo	W.D.	7-29-79	113,335, Oct. 15,1879	65159	
19	Da.id J. Ryan	MARRYCo.	W.D.	9-27-79	117,339, Oct. 15,1879	65151	
20	A. M. Beardsley & Wife	J.C. Spencer, Trustee	W.D.	4-17-80	99,454, May 1,1880	37308	
21	United States	CMStPPyCo.	Permit	11-18-05	----------	W-101	Crossing Fox River

Sheet No. 5 of 6 sheets of C. M. & St. P. Ry. Co. Appleton Line
from survey station 845+43.5 to survey station 1056+63.5

C. E. Lodge
Valuation Engineer

RIGHT OF WAY AND TRACK MAP
CHICAGO, MILWAUKEE & ST. PAUL RY. CO.

OPERATED BY THE
CHICAGO, MILWAUKEE & ST. PAUL RY. CO.

SUPERIOR DIVISION
STATION 845+43.5 TO
APPLETON LINE
STATION 1056+63.5

SCALE 1 IN. = 400 FT.
JUNE 30, 1914.

OFFICE OF VALUATION ENGINEER
CHICAGO, ILLINOIS

WWISSA
5