
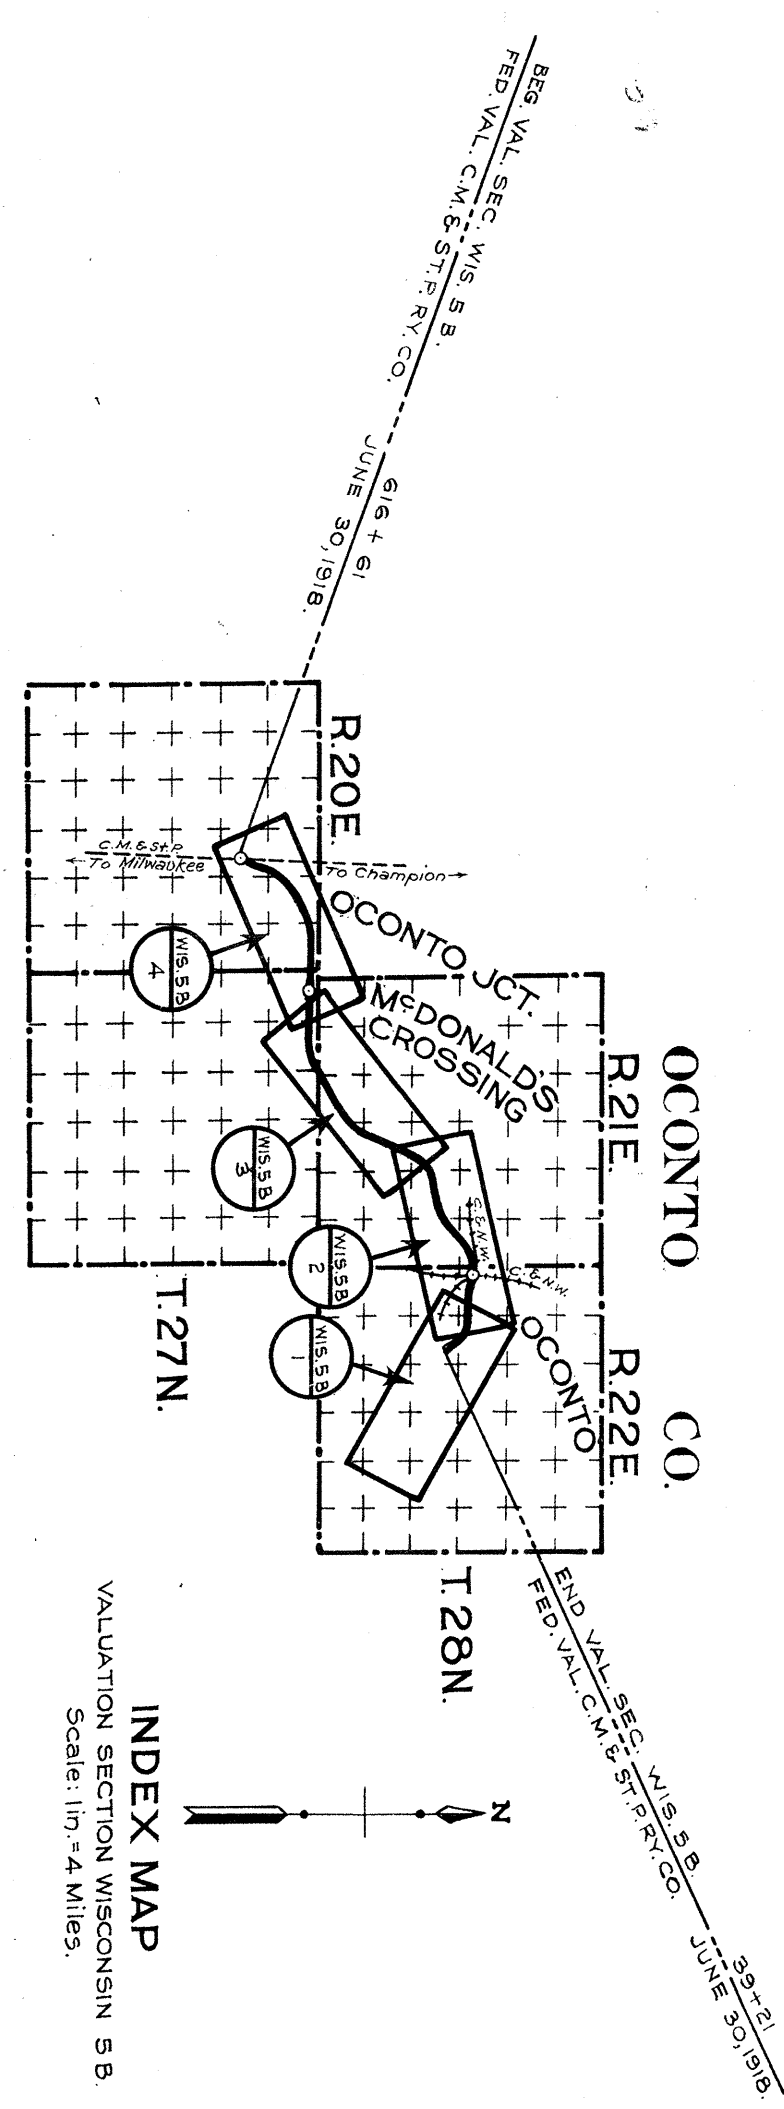


 

SHEET 1
SHEET 2

MATCH MARK FOR NEXT SHEET