



 

PESHIGO RIVER

BAGLEY JCT.
MARINETTE COUNTY
WISCONSIN

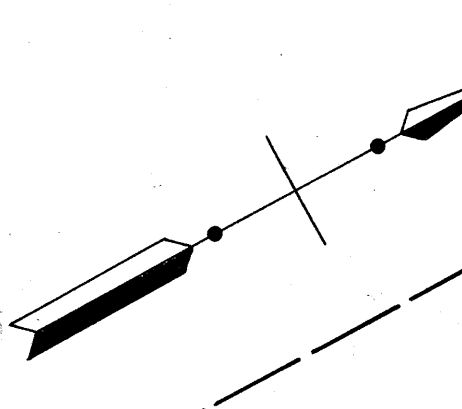

MATCH MARK FOR NEXT SHEET

SHEET 4
SHEET 3