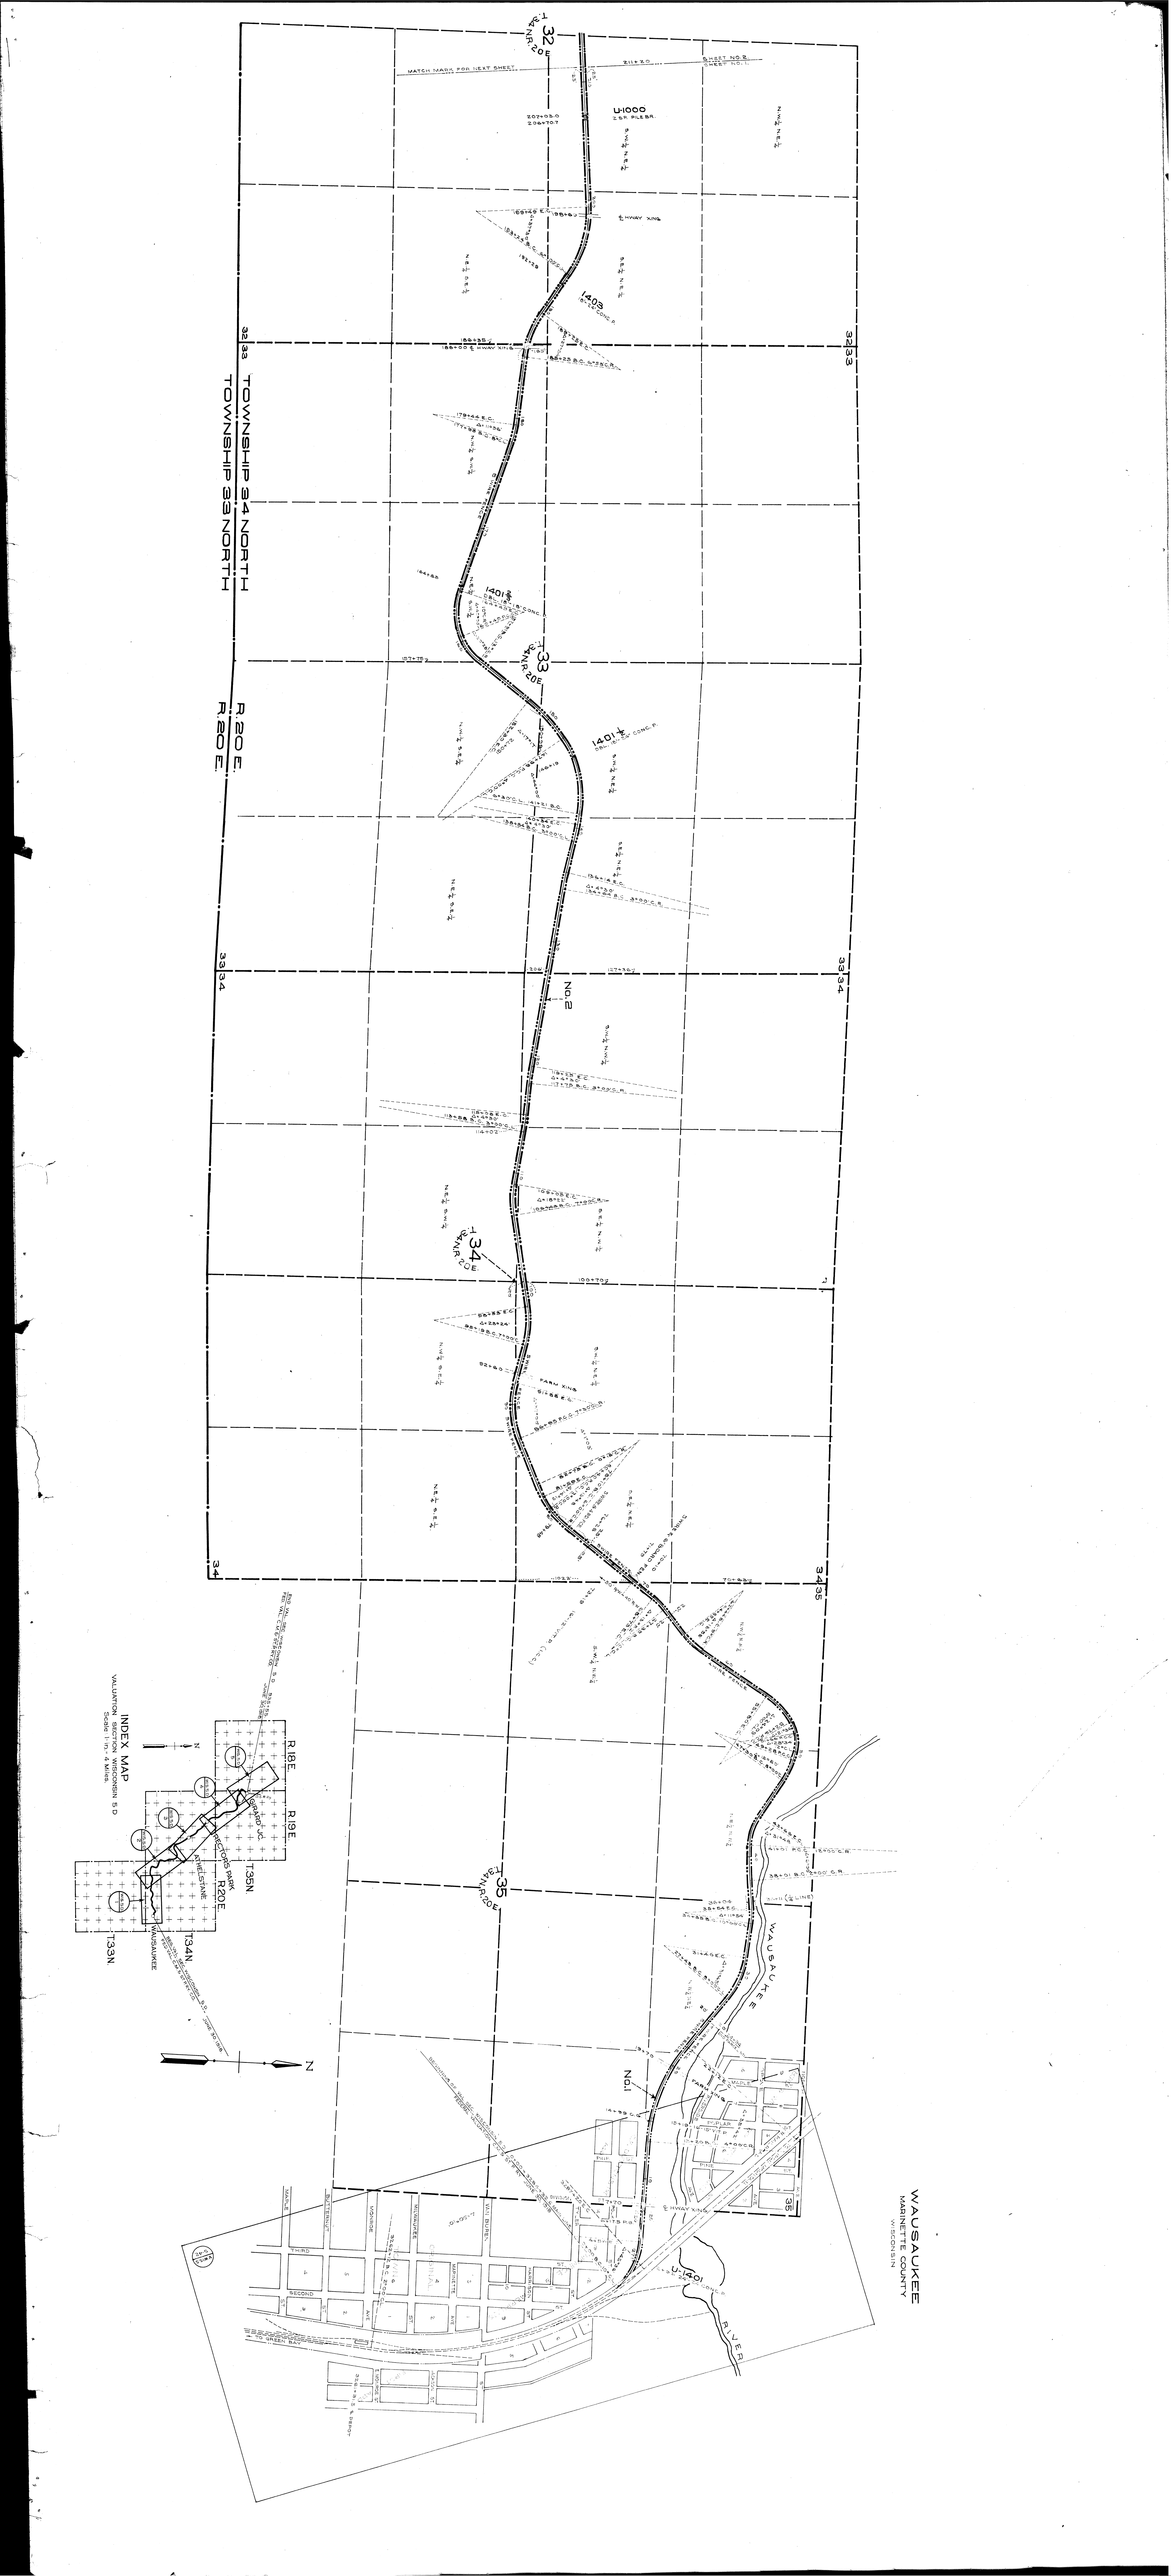
TOWNSHIP 34 NORTH
TOWNSHIP 33 NORTH
R 20 E.
R 20 E.
MATCH MARK FOR NEXT SHEET
SHEET NO. 2
SHEET NO. 1
U-1000
25K PLEB.
HIGHWAY KING
1403
1401
NO. 2
NO. 1
WAUSAUKEE
U-1401
RIVER
INDEX MAP
VALUATION SECTION, WISCONSIN R.D.
Scale 1 in. = 4 Miles.
R18E
R19E
R20E
T35N
T34N
T33N
RINGLESTONE PARK
WAUSAUKEE
N
WAUSAUKEE
MARINETTE COUNTY
WISCONSIN