



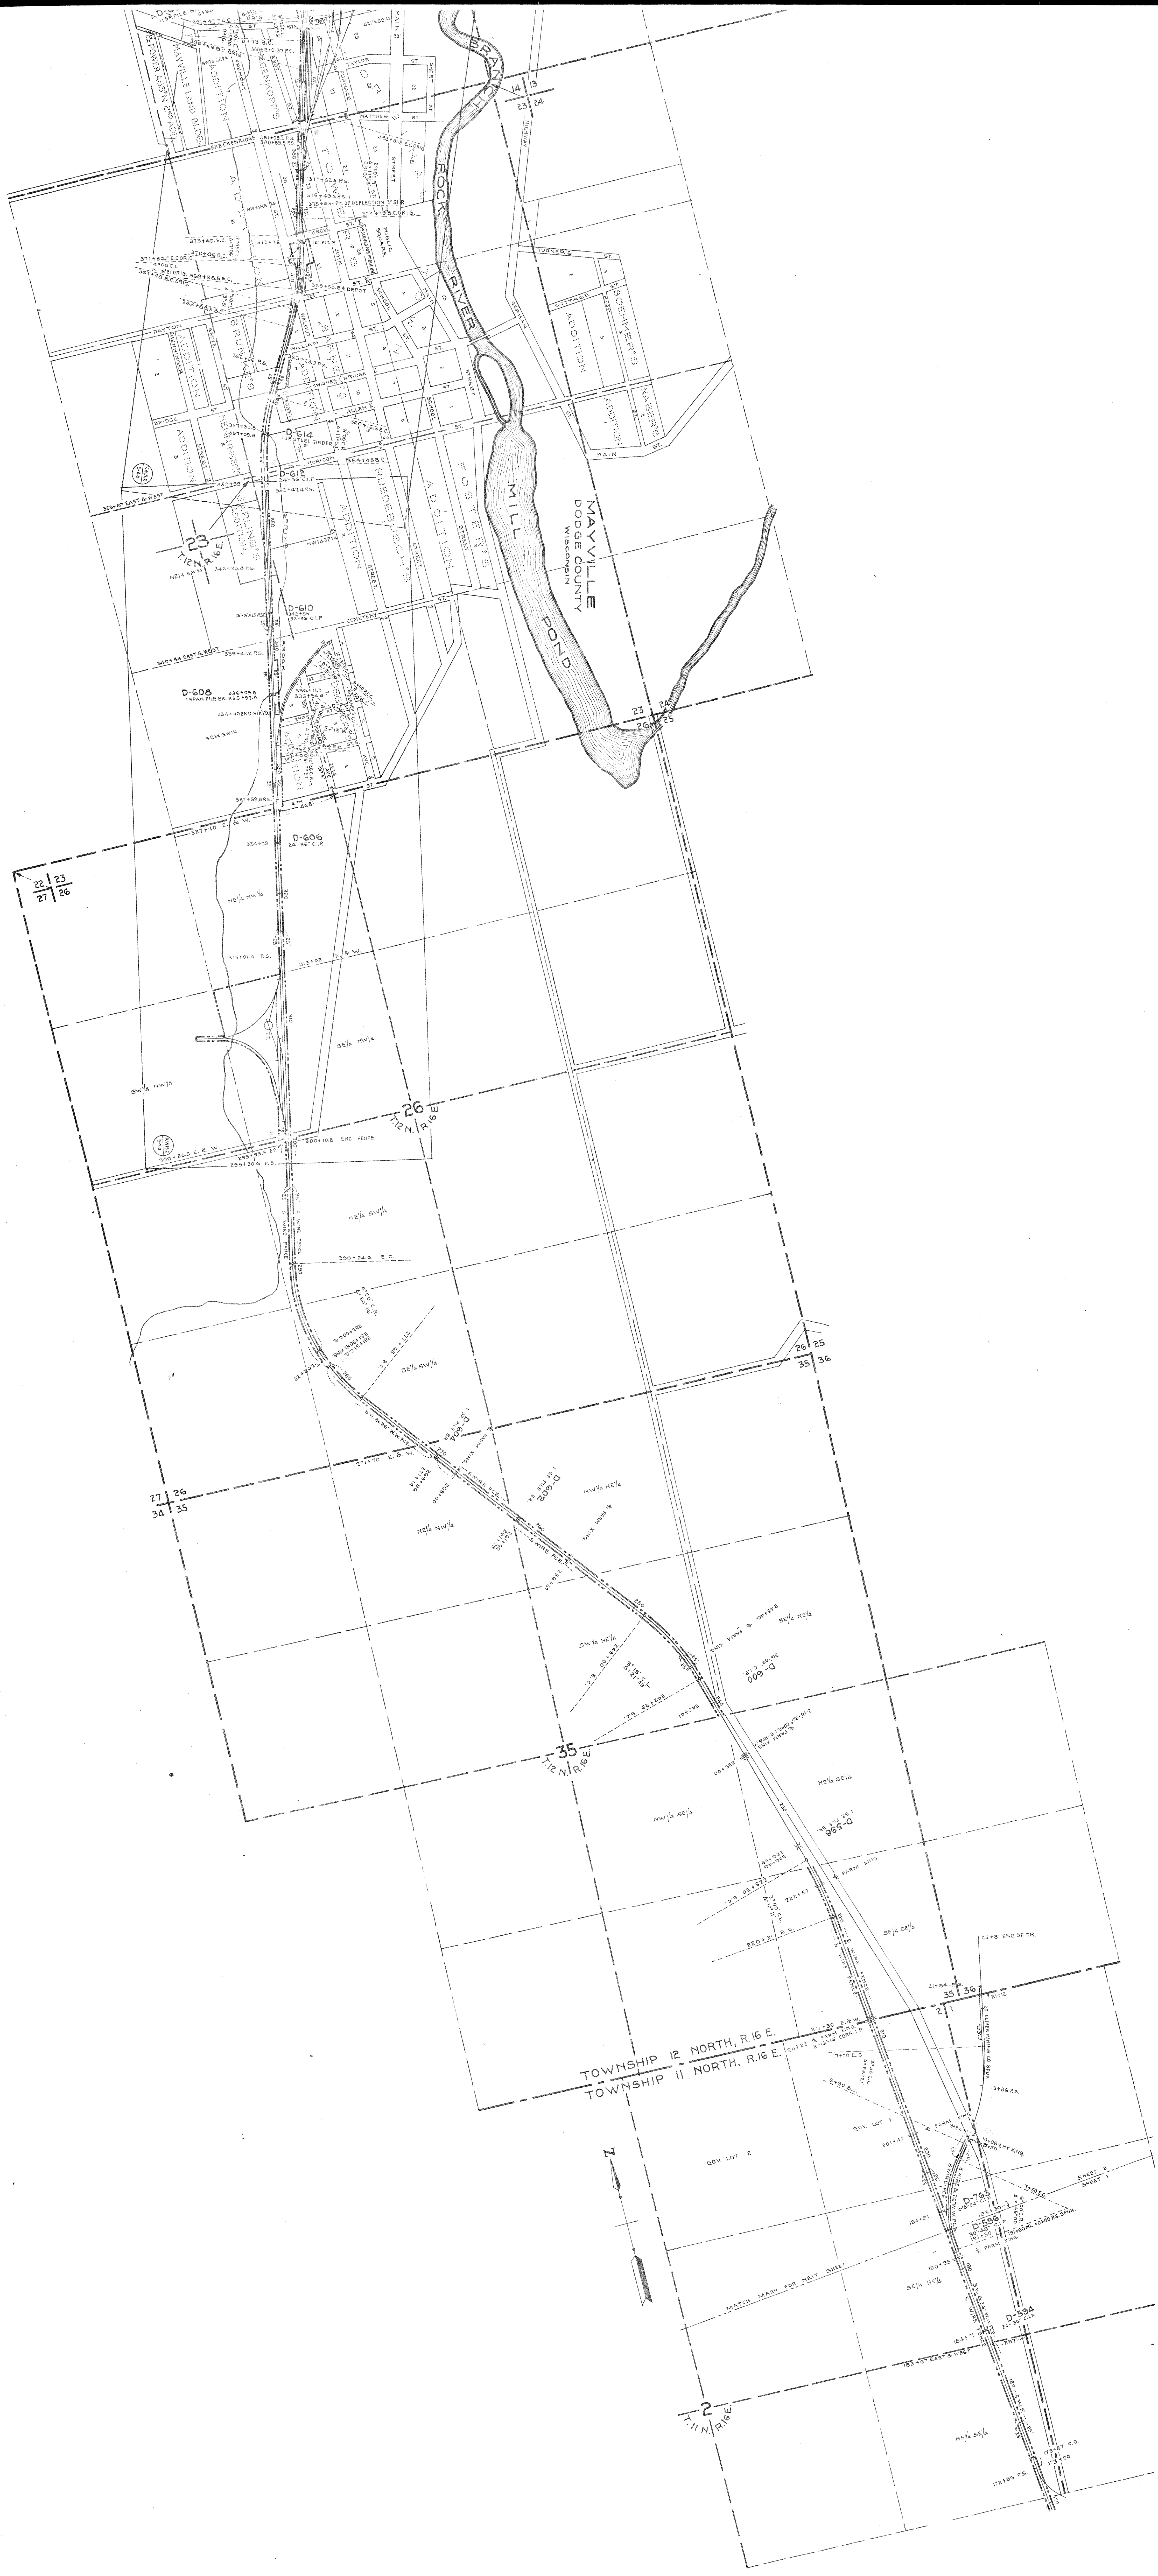

TOWNSHIP 12 NORTH, R.16 E.
TOWNSHIP 11 NORTH, R.16 E.

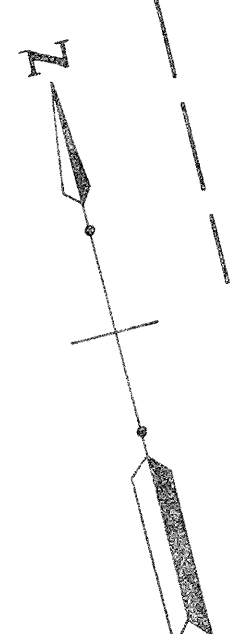

2
T.11 N. R.16 E.