



BRANDON
FOND DU LAC COUNTY
WISCONSIN

 

T15N R14E

TO MARSHAN
Y WIS 7A
NORTHERN DIVISION

TWP 15 NORTH R.14E
TWP 14 NORTH R.14E

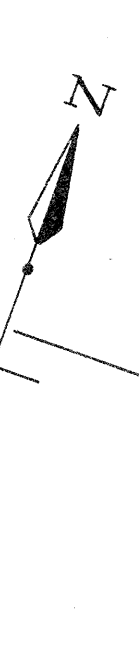

T14N R14E

T14N R14E
T14N R15E
T15N R14E

MATCH MARK FOR NEXT SHEET

SHEET #6
SHEET #5