

TOWNSHIP 19 NORTH, R. 15 E.
TOWNSHIP 18 NORTH, R. 15 E.

31 32
6 5

D-338 1/3
30-30 CLIP

D-339
24-30 CLIP

D-228
25-30 PILE BR.


D-226
25-30 PILE BR.

D-224
20-30 PILE BR.

D-335
30-30 CLIP

D-333
30-30 CLIP

D-331
24-30 CLIP

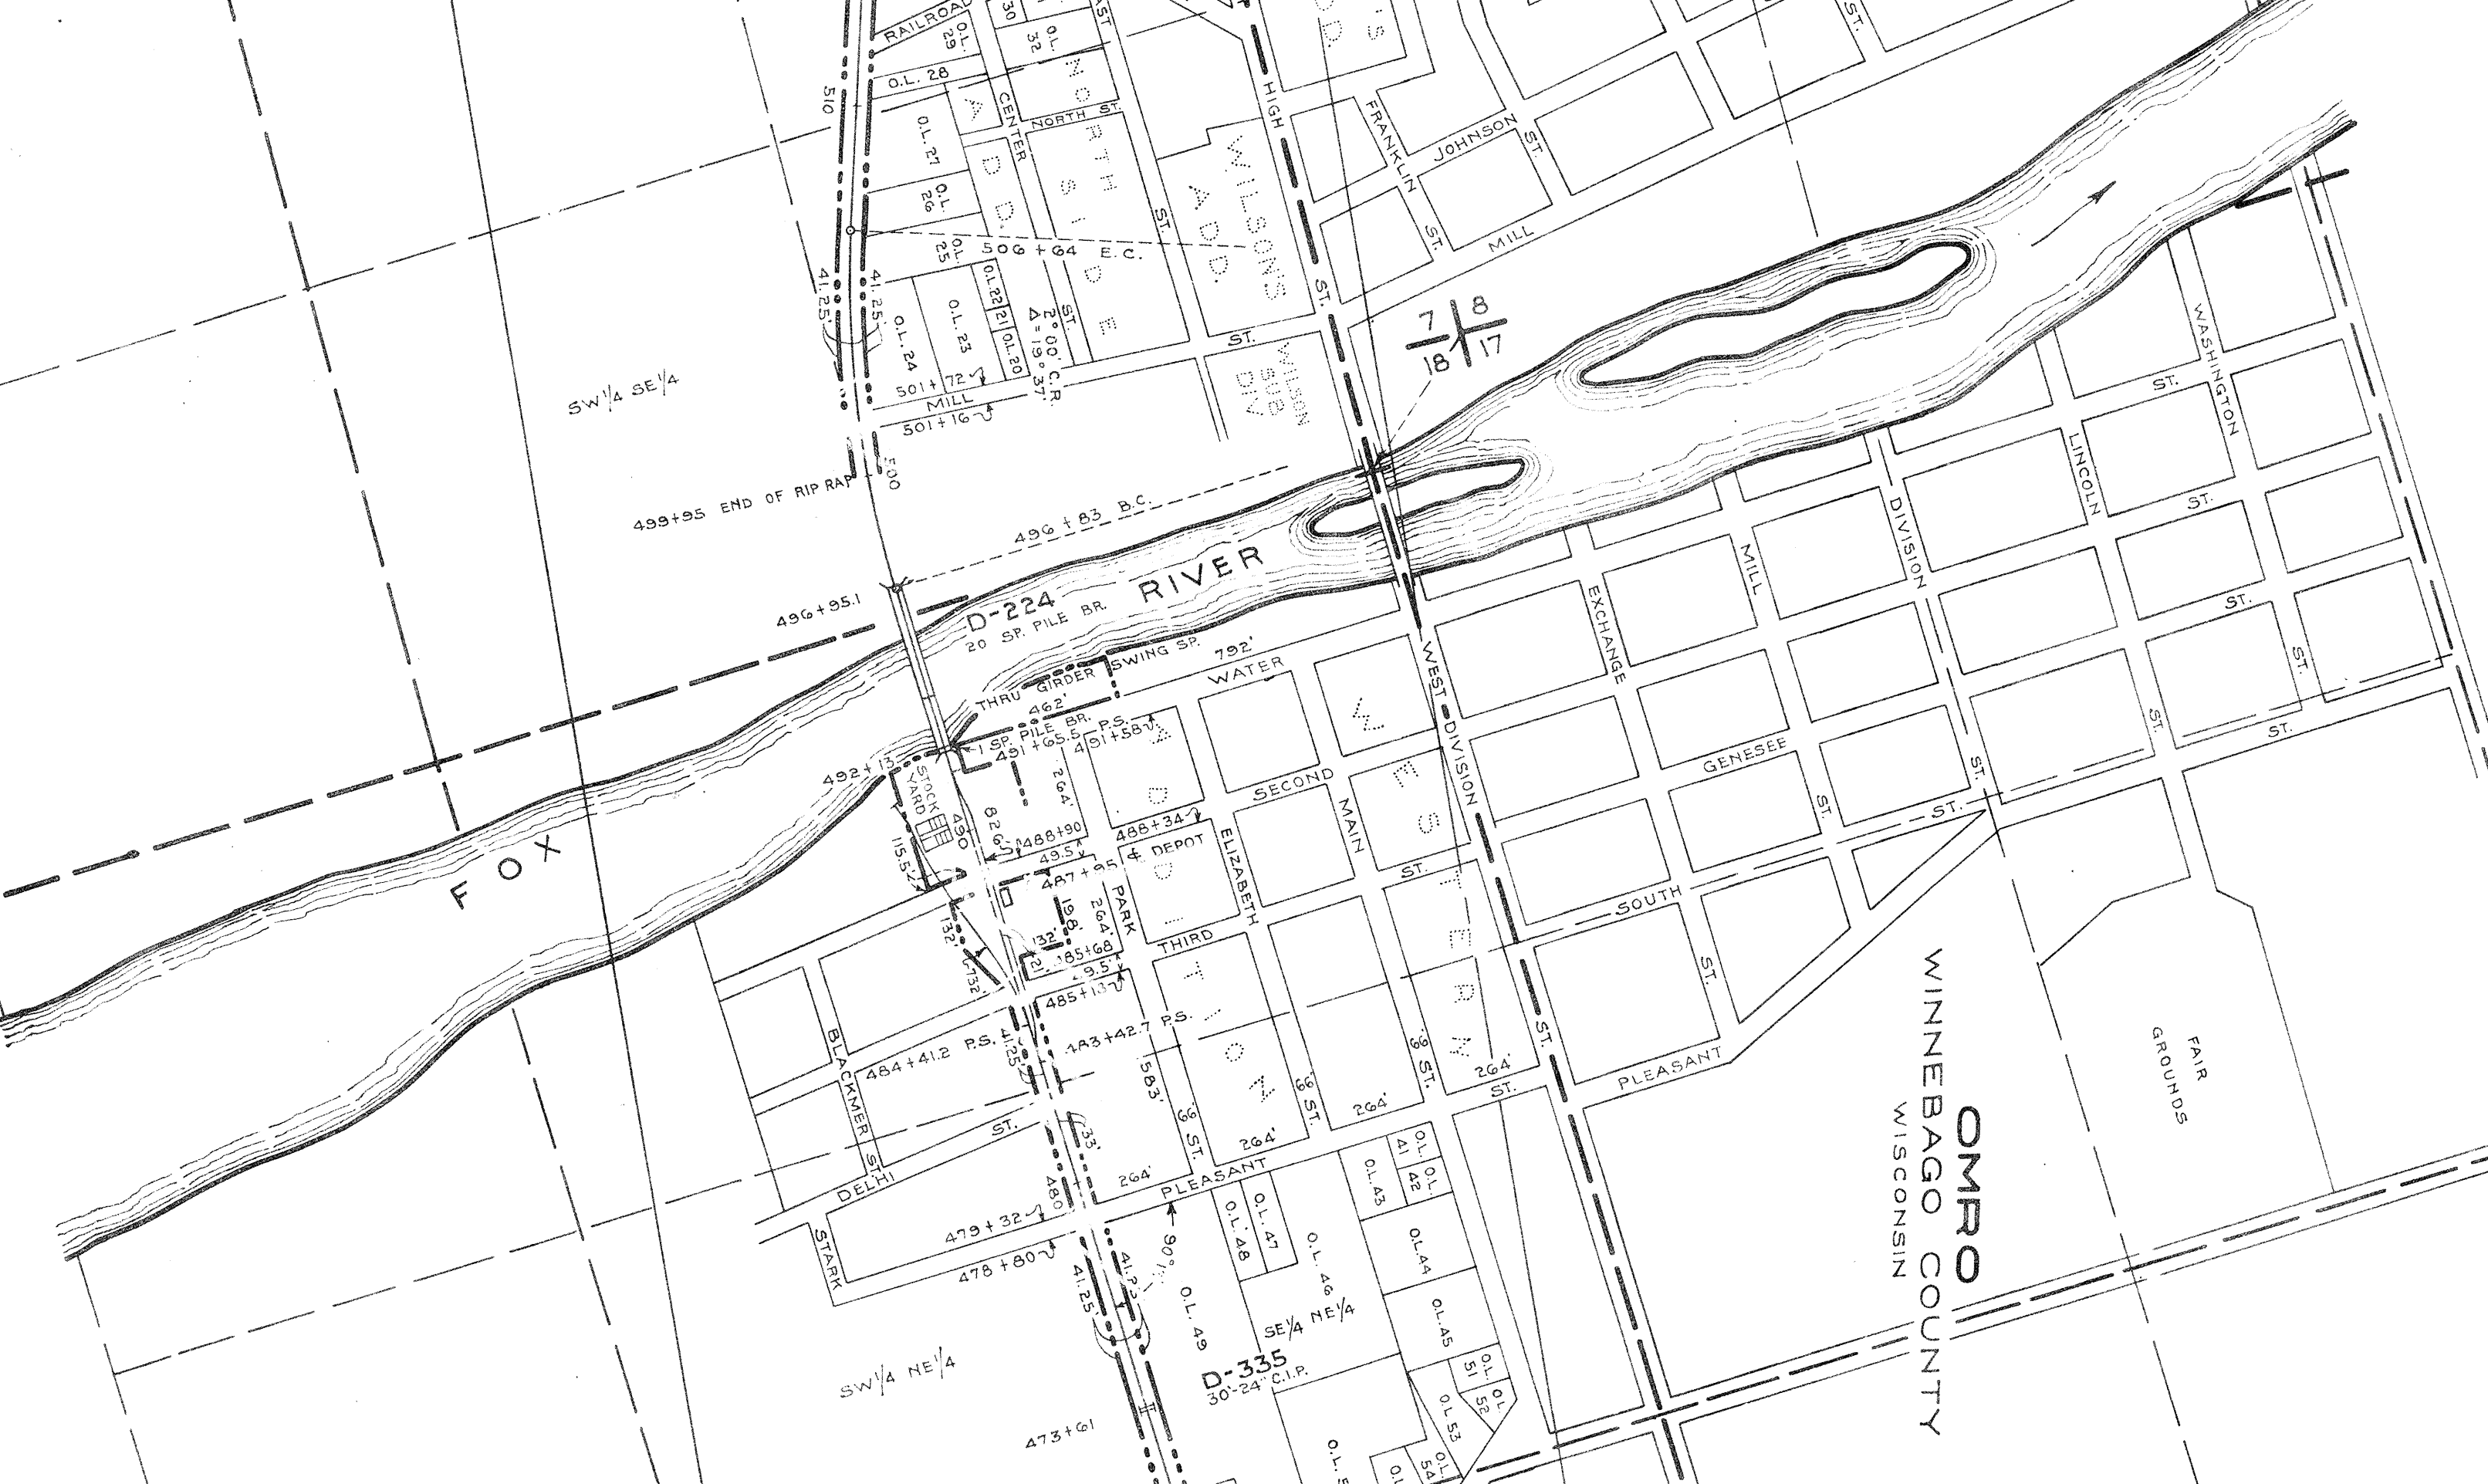

OMO COUNTY
WINNEBAGO COUNTY
WISCONSIN

14 EAST.
RANGE 15 EAST.
T. 18 N.
T. 19 N.
T. 20 N.

