



 

BARBOCK
T. 21N.
WOOD CO.
JUNEAU CO.
FINLEY
T. 20N.
SPRAGUE
T. 19N.
RAE
T. 18N.
T. 17N.
NEW LISBON
T. 16N. R. 3E.

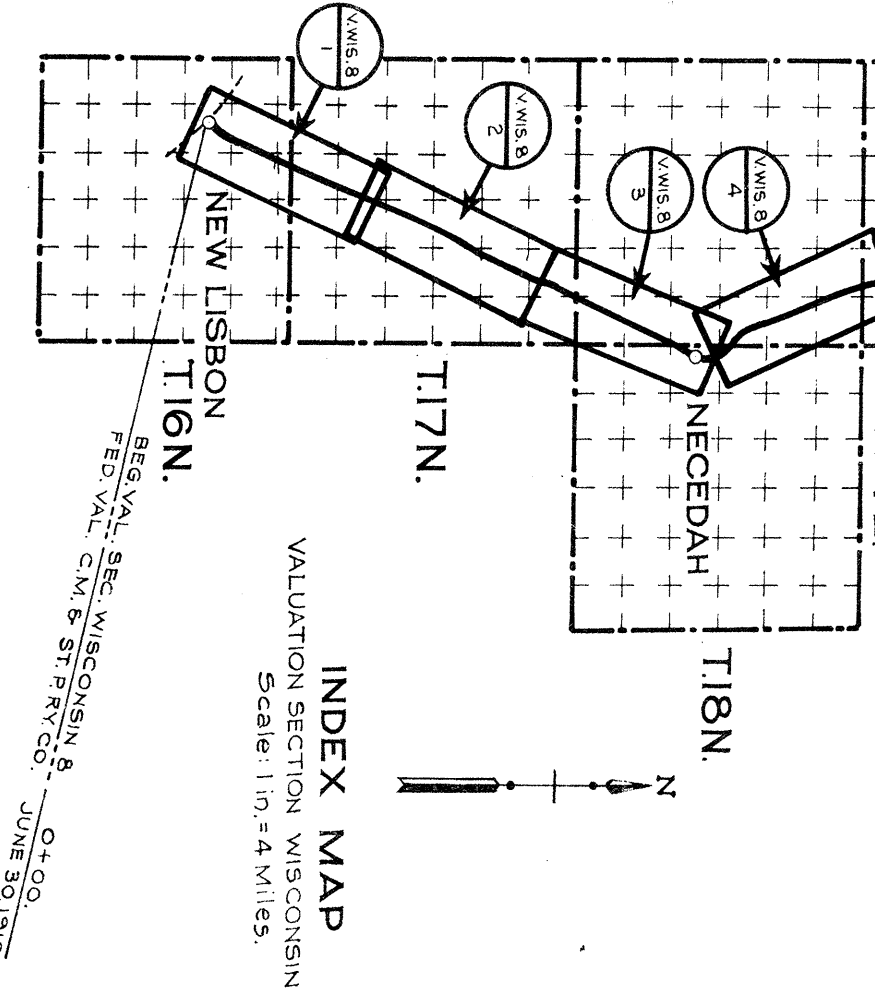

27
T13N R3E

28
T13N R3E