
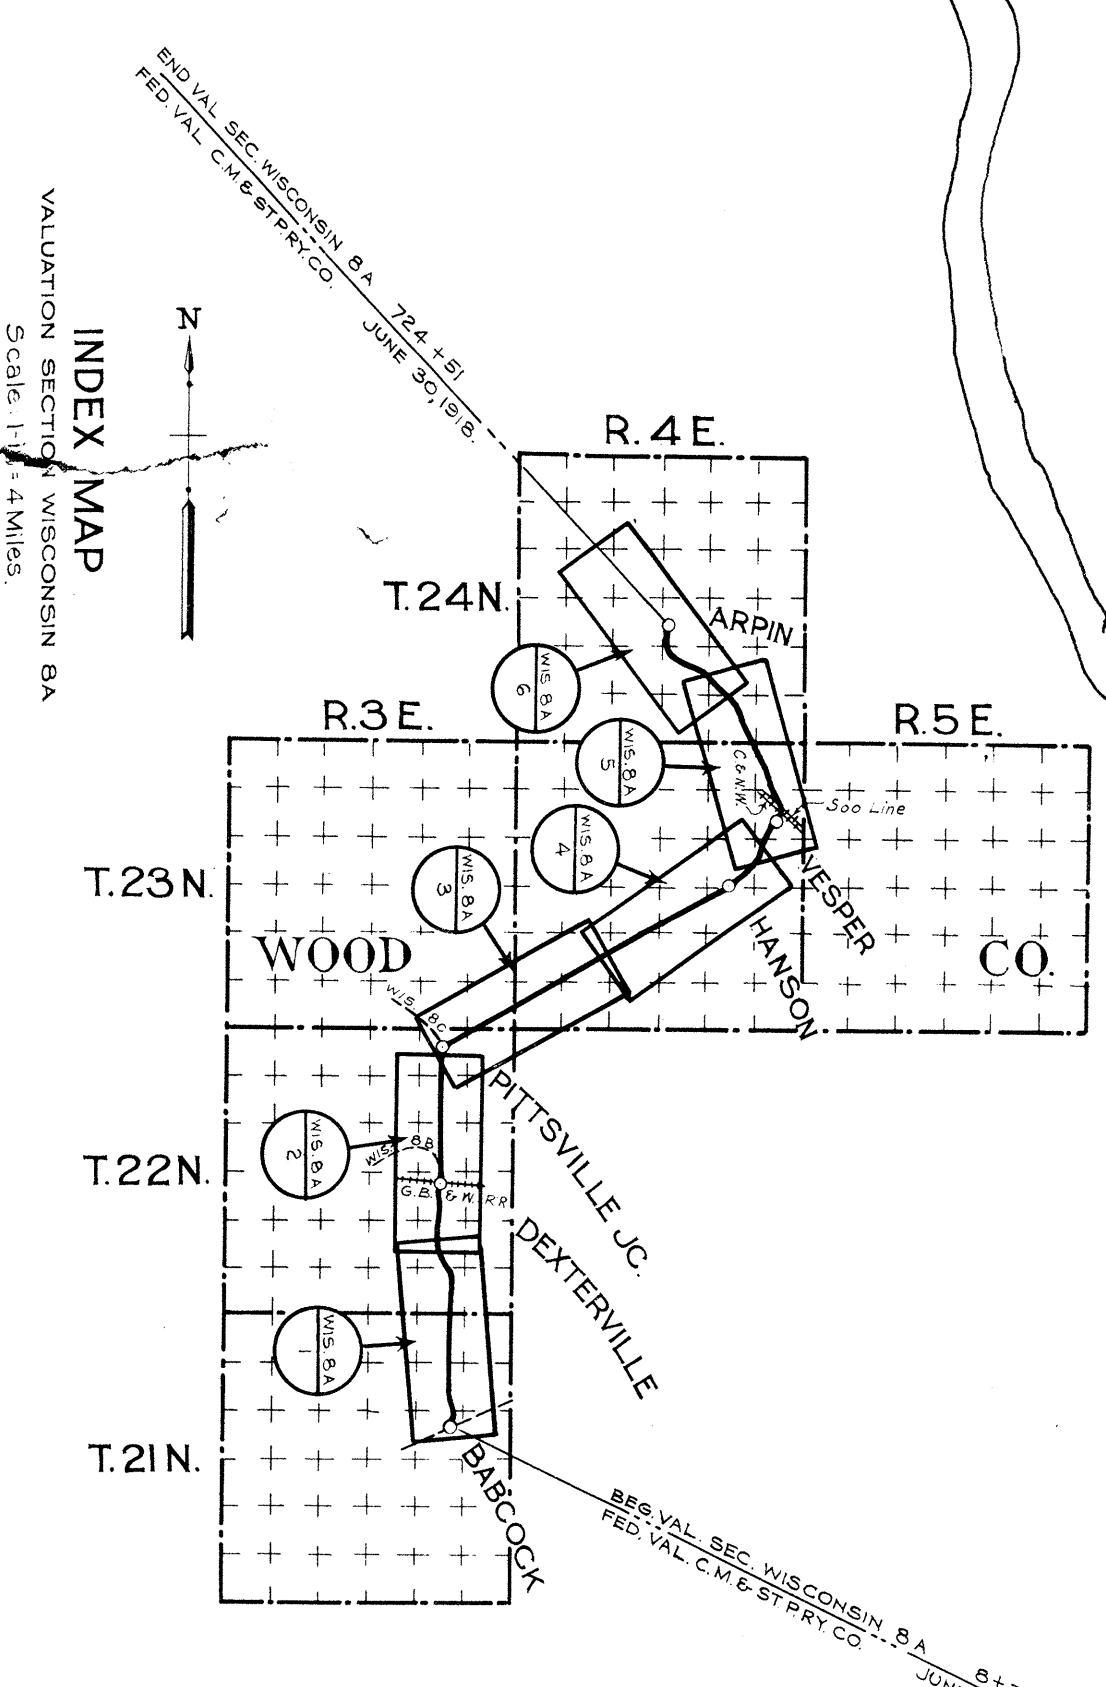


 

14  
T21N R3E

2  
T21N R3E

35  
T22N R3E

26  
T22N R3E