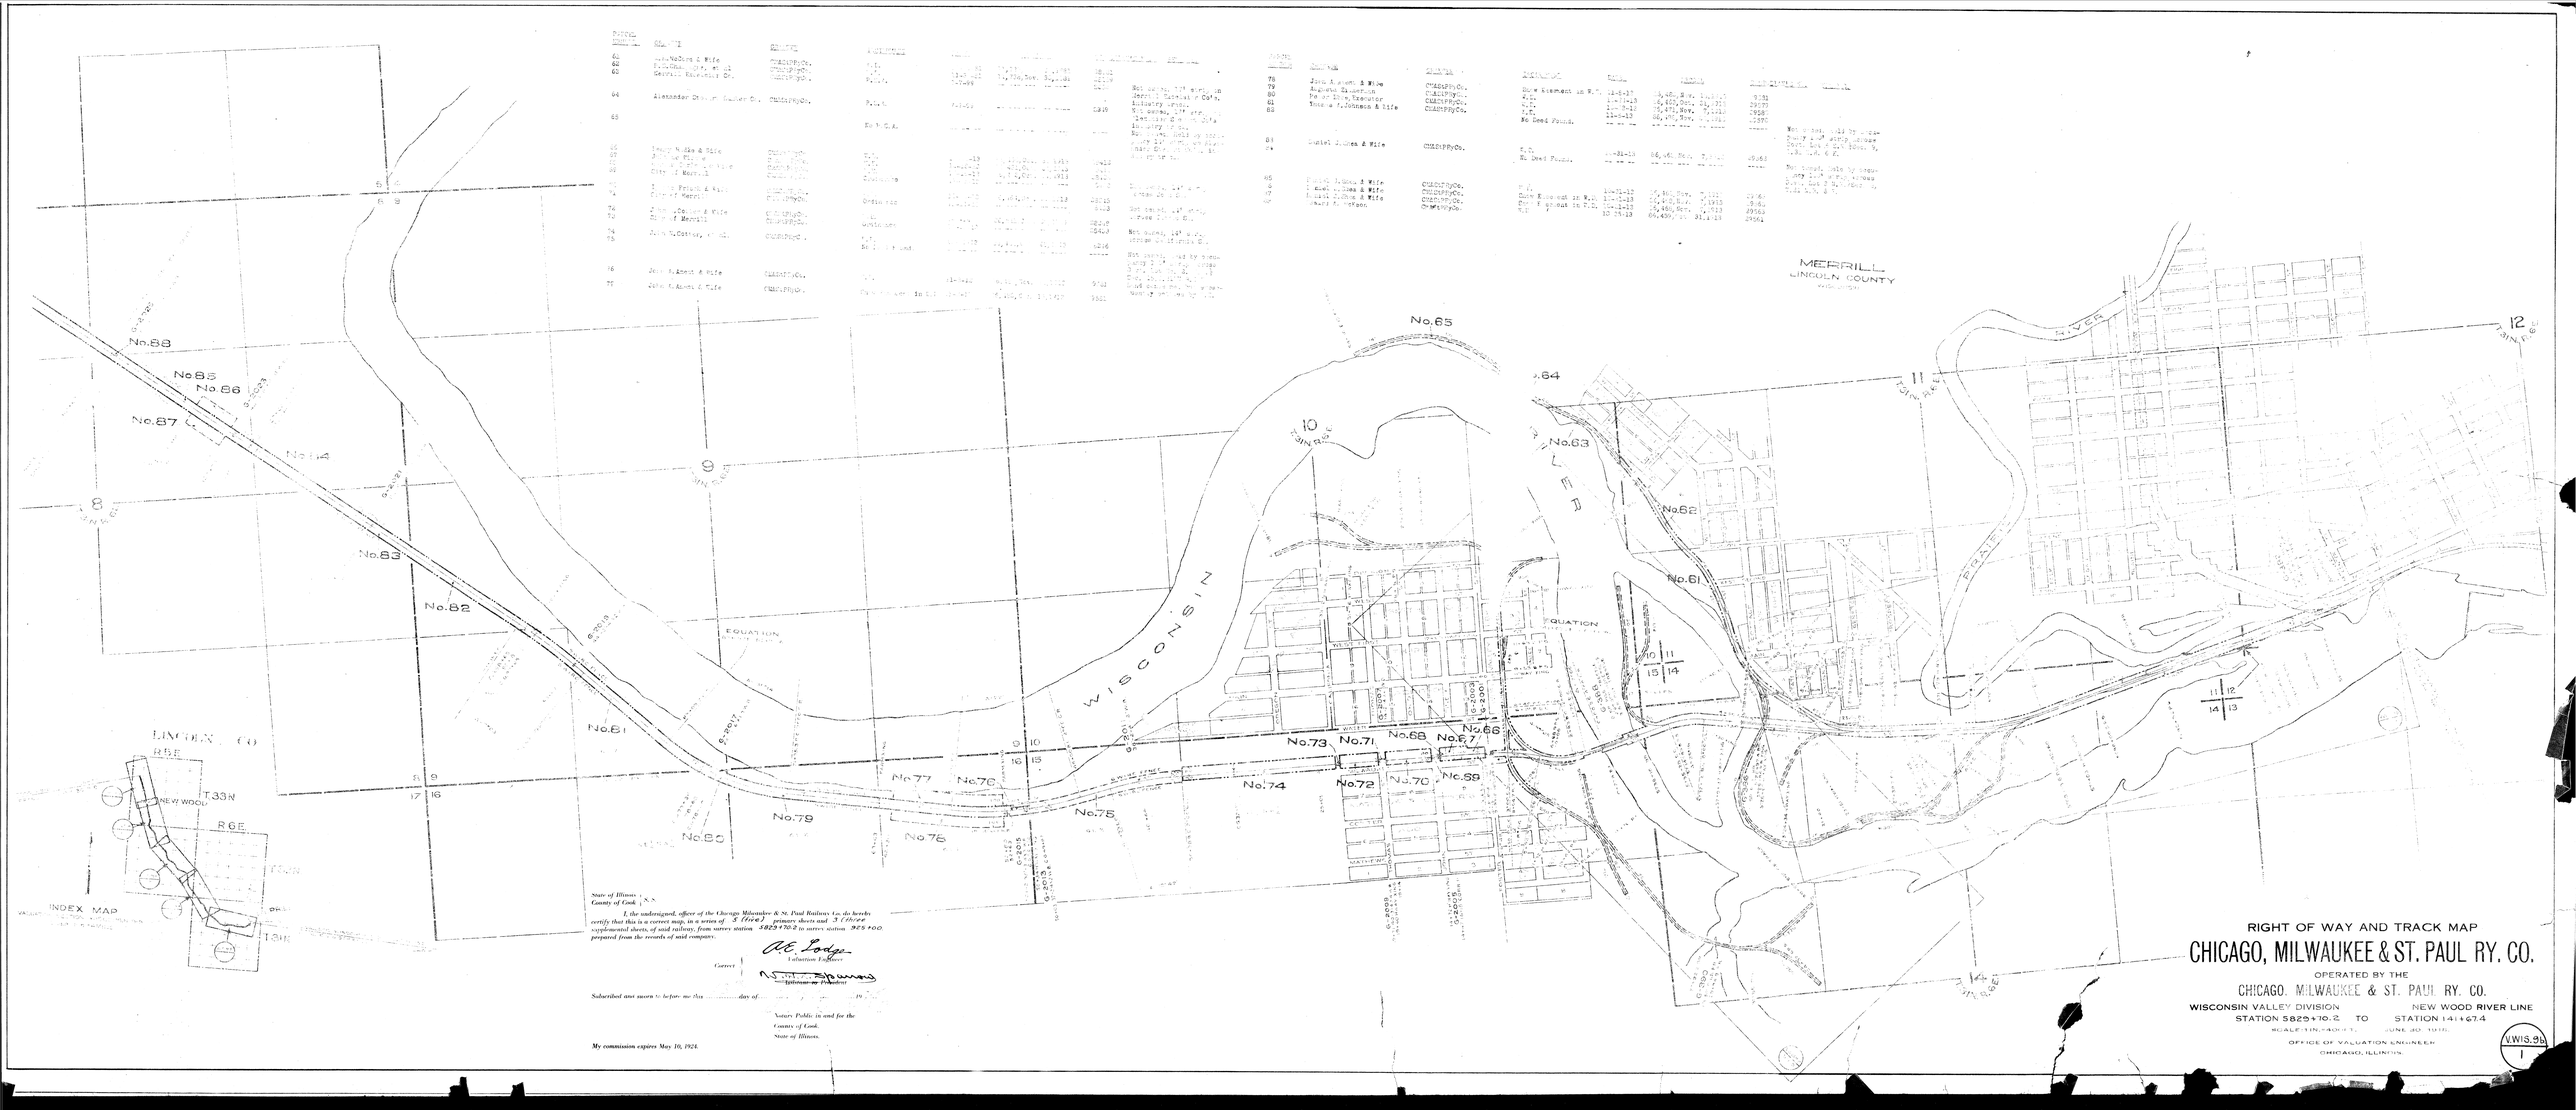

Parcel No.	Name	Ownership	Remarks
62	John McGinn & Wife	CMStPPyCo.	
63	Peterson, Ole A. et al	CMStPPyCo.	
63	Detroit Excelsior Co.	CMStPPyCo.	
64	Alexander Dixon, Receiver Co.	CMStPPyCo.	Right
65			Et U. S. A.
66	Henry N. Ake & Wife	CMStPPyCo.	
67	Phillip Kinney	CMStPPyCo.	
68	Peterson, Ole A. et al	CMStPPyCo.	
69	City of Merrill	CMStPPyCo.	
70	Peterson, Ole A. et al	CMStPPyCo.	
71	City of Merrill	CMStPPyCo.	
72	John McGinn & Wife	CMStPPyCo.	
73	City of Merrill	CMStPPyCo.	
74	John McGinn, et al	CMStPPyCo.	
75			
76	John F. Ament & Wife	CMStPPyCo.	
77	John F. Ament & Wife	CMStPPyCo.	

Parcel No.	Name	Ownership
78	John F. Ament & Wife	CMStPPyCo.
79	Augustus Swanson	CMStPPyCo.
80	Peter Ehle, Receiver	CMStPPyCo.
81	Thomas F. Coleman & Wife	CMStPPyCo.
82		
83	Daniel Dumas & Wife	CMStPPyCo.
84		
85	Frank N. Ake & Wife	CMStPPyCo.
86	Edward Ludwig & Wife	CMStPPyCo.
87	Frank Kuehn & Wife	CMStPPyCo.
	Mary A. Nelson	CMStPPyCo.

State of Illinois } ss.
County of Cook }

I, the undersigned, officer of the Chicago Milwaukee & St. Paul Railway Co. do hereby certify that this is a correct map, in a series of *5 (five)* primary sheets and *3 (three)* supplemental sheets, of said railway, from survey station *5825+70.2* to survey station *925+00*, prepared from the records of said company.

A. E. Lodge
Valuation Engineer

Correct

Vice-President

Subscribed and sworn to before me this ..... day of ..... 19..

Notary Public in and for the
County of Cook,
State of Illinois.

My commission expires May 10, 1924.

RIGHT OF WAY AND TRACK MAP
CHICAGO, MILWAUKEE & ST. PAUL RY. CO.

OPERATED BY THE
CHICAGO, MILWAUKEE & ST. PAUL RY. CO.
WISCONSIN VALLEY DIVISION NEW WOOD RIVER LINE
STATION 5825+70.2 TO STATION 141+67.4
SCALE-1IN.=400FT. JUNE 30 1923.
OFFICE OF VALUATION ENGINEER
CHICAGO, ILLINOIS.

V.WIS.9b
1