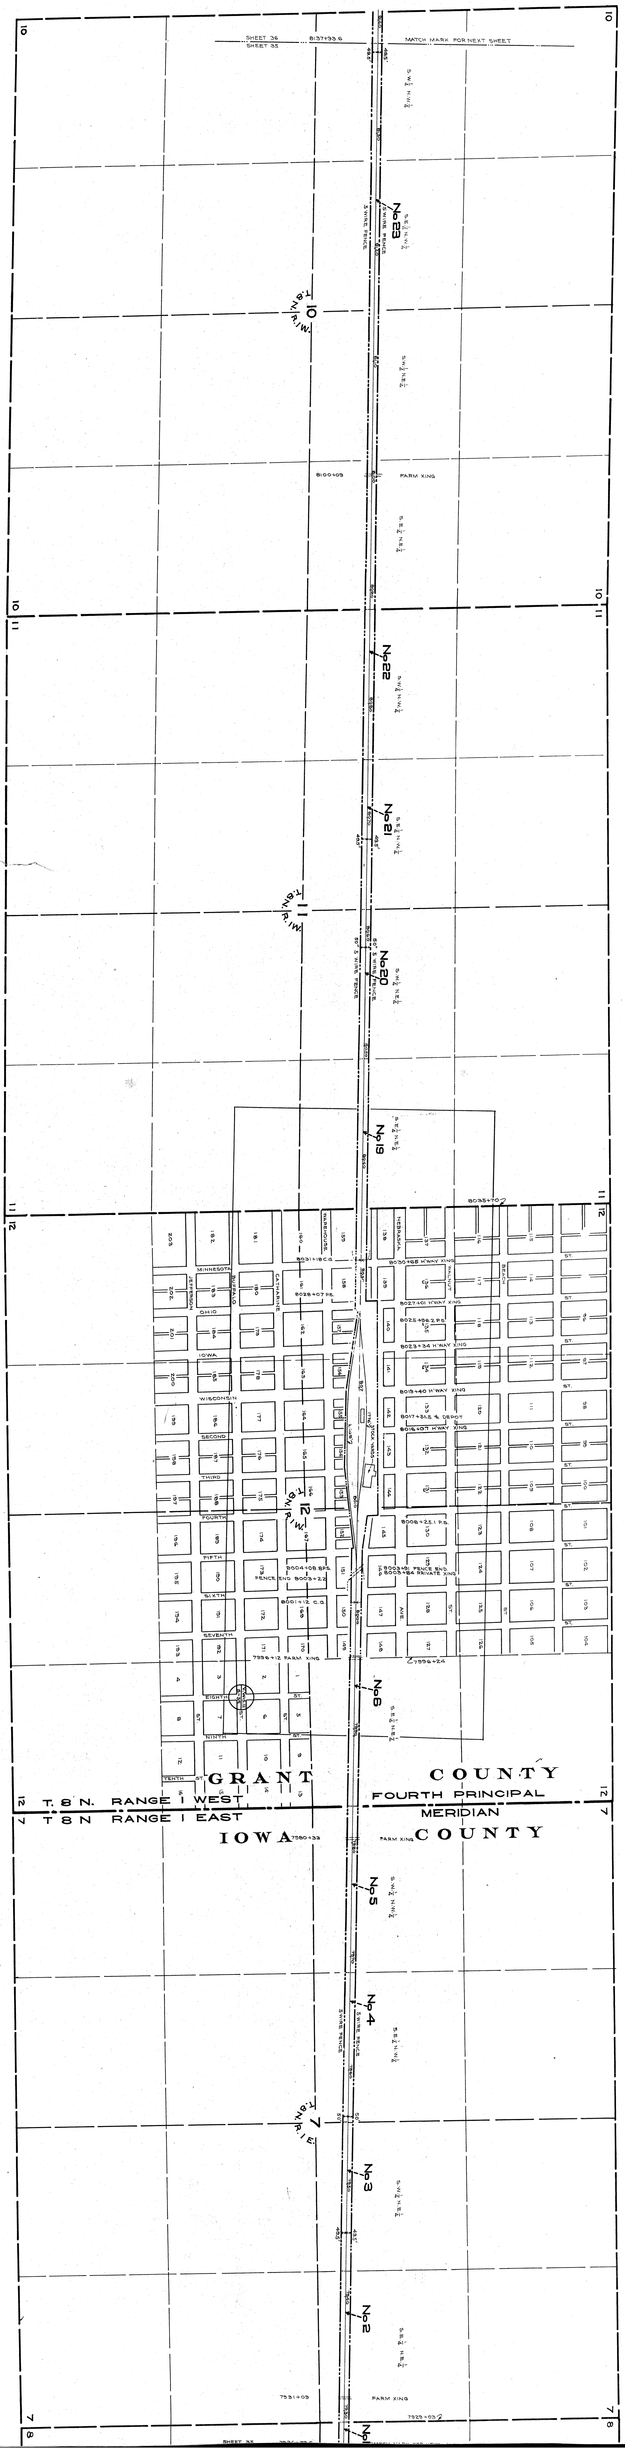

SHEET 36
SHEET 35
MATCH MARK FOR NEXT SHEET
T.8N.
R.1W.
T.8N.
R.1E.
No 23
No 22
No 21
No 20
No 19
No 6
No 5
No 4
No 3
No 2
No 1
FARM XING
RAILROAD
MINNESOTA
OHIO
IOWA
WISCONSIN
FIRST
SECOND
THIRD
FOURTH
FIFTH
SIXTH
SEVENTH
EIGHTH
NINTH
TENTH
GRANT COUNTY
T. 8 N. RANGE 1 WEST
T 8 N RANGE 1 EAST
IOWA
FOURTH PRINCIPAL MERIDIAN
COUNTY
MUSCODA
GRANT COUNTY
WISCONSIN
N