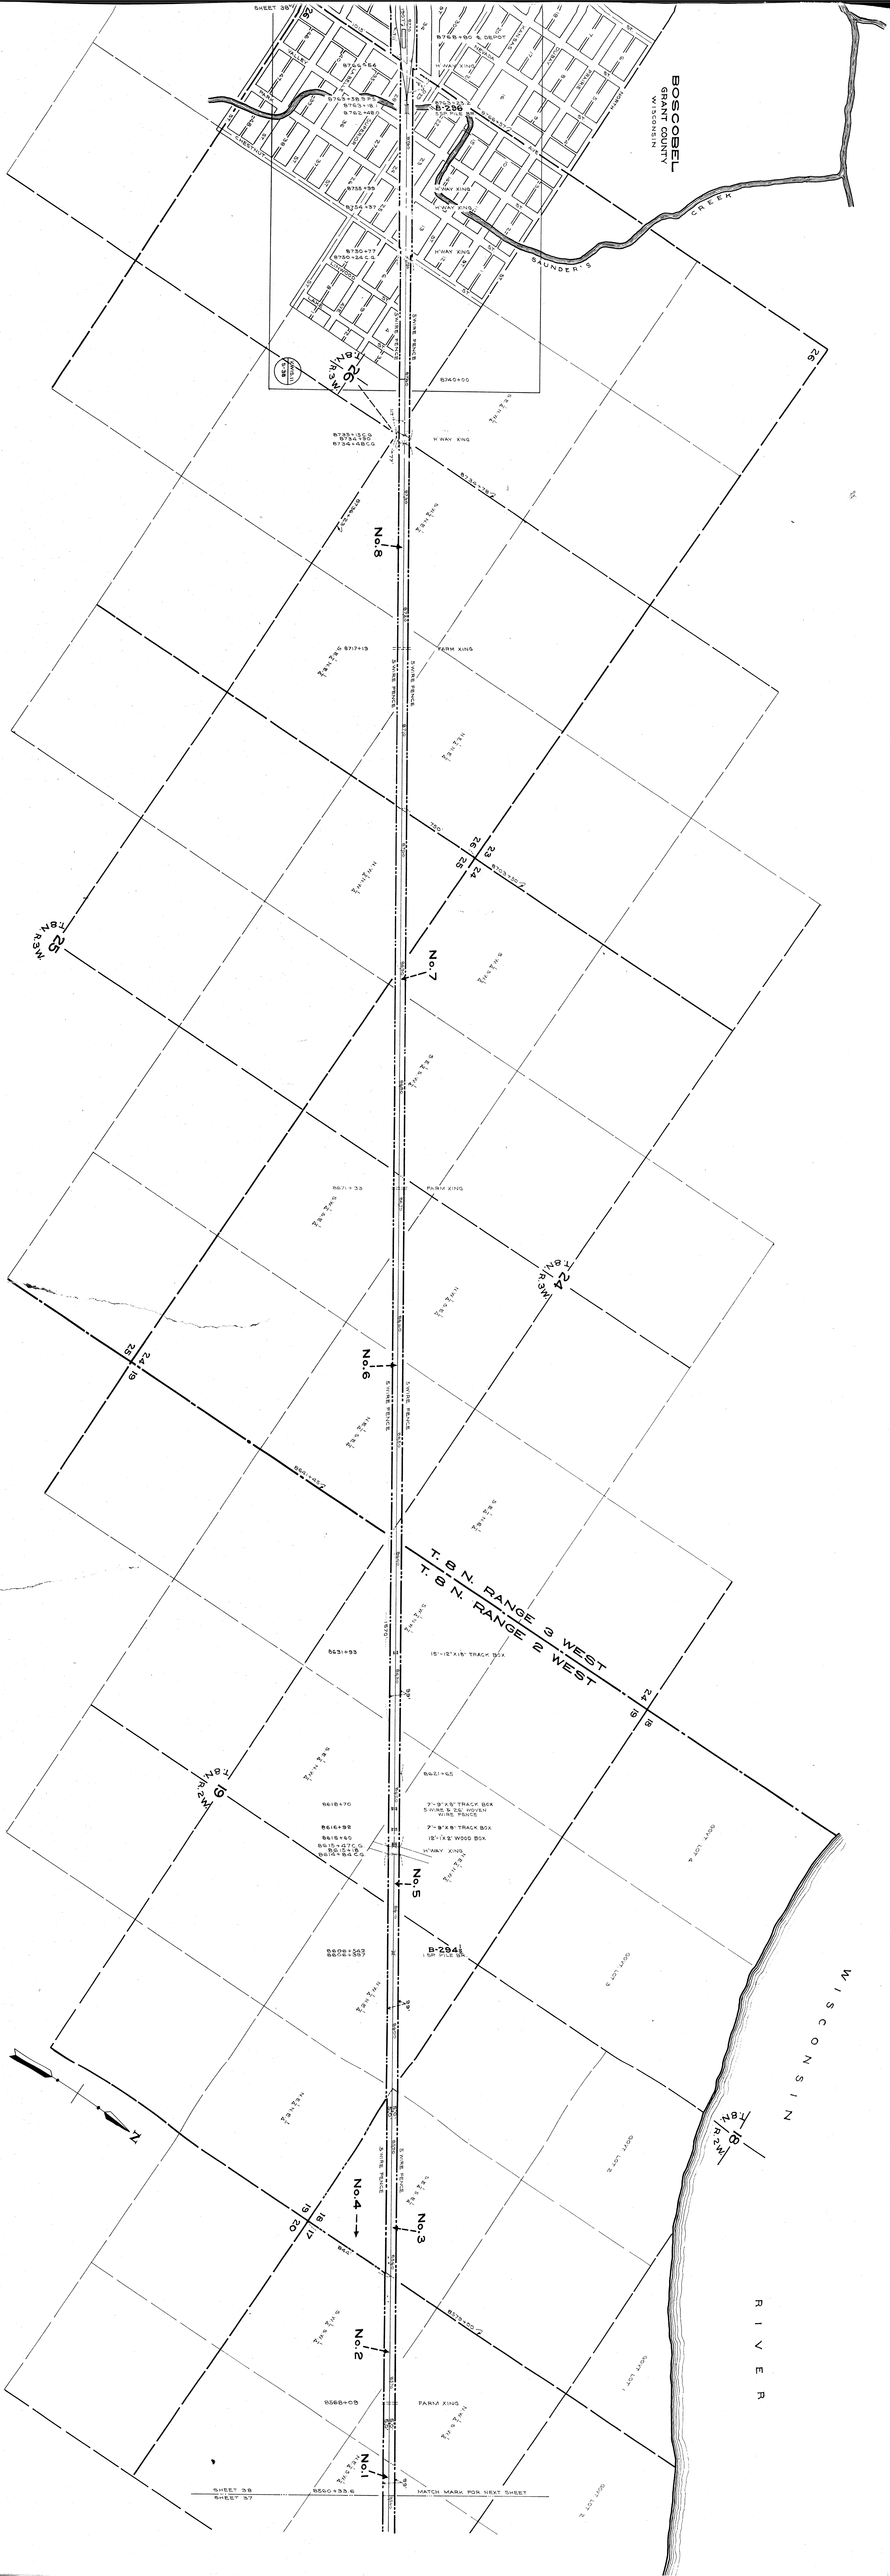
BOSCOBEL
GRANT COUNTY
WISCONSIN
SHEET 38
SHEET 37
MATCH MARK, PON NEXT SHEET
T. 6 N. RANGE 3 WEST
T. 6 N. RANGE 2 WEST
WISCONSIN
RIVER
No. 1
No. 2
No. 3
No. 4
No. 5
No. 6
No. 7
No. 8
B-294
B-294I
HWAY KING
FARM KING
SUNDER'S CREEK