


 

PROPOSED COMMERCIAL
HARBOUR DRESSING

PROPOSED FILL FOR MUNICIPAL
DOCK AND STORAGE AREA

Conveyed to Wisconsin Cooperative Farm Plant Foods
by Deed Dated Sept. 1, 1944, R.E. 6964, A.F.E. 62547


Conveyed to Wisconsin Cooperative Farm Plant Foods
by Deed Dated Sept. 1, 1944, R.E. 6964, A.F.E. 62547

FROM 1860
ADRIAN L. WISNIA

EAST

CHANNEL

MISSISSIPPI

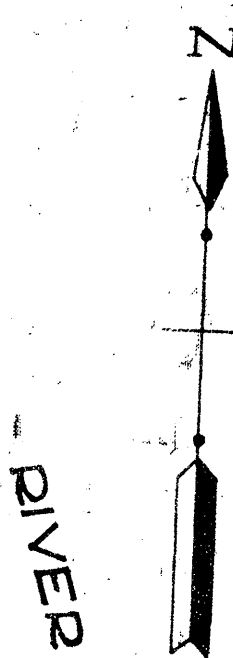

PIVER

PRAIRIE DU CHIEN
CRAWFORD CO., WIS.
STATION MAP
LANDS, TRACKS & STRUCTURES
CHICAGO, MILWAUKEE & ST. PAUL RY. CO.
OPERATED BY THE
CHICAGO, MILWAUKEE & ST. PAUL RY. CO.
CHICAGO, ILL.

CHICAGO, MILWAUKEE & ST. PAUL RY. CO.
STATION 10129+00 TO STATION 10181+00
MAIN LINE
SCALE 1/4" = 100 FT.
JULY 19, 1918.
OFFICE OF VALUATION ENGINEER
CHICAGO, ILLINOIS

