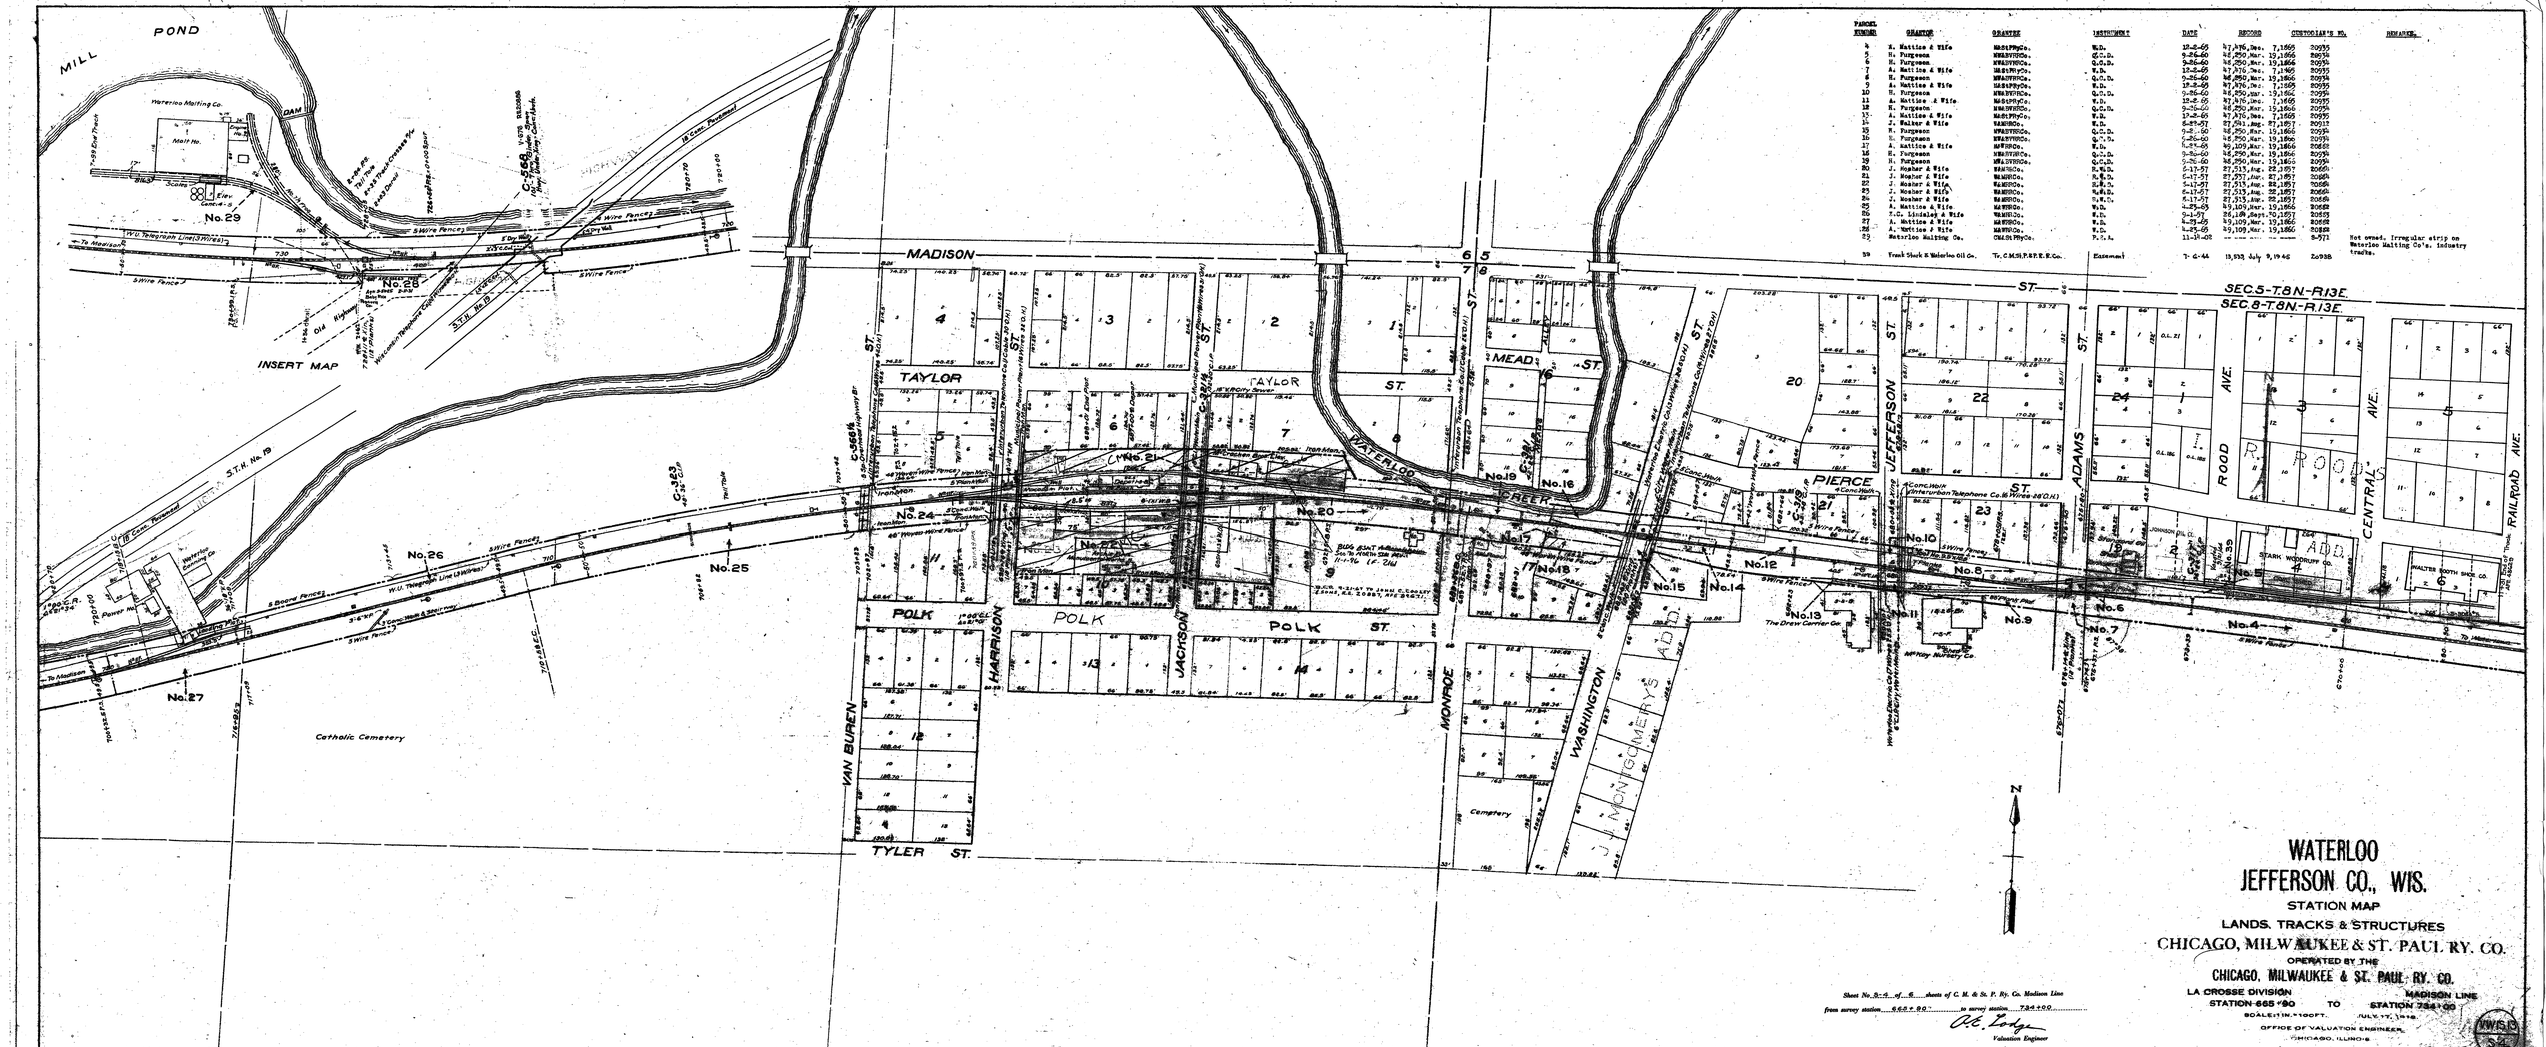

PARCEL NUMBER	GRANTOR	GRANTEE	INSTRUMENT	DATE	RECORD	CONVEYANCE'S NO.	REMARKS
4	H. Mattice & Wife	Madison Ry Co.	W.D.	12-8-65	47,476, Dec. 7, 1865	20955	
5	H. Furgeson	Madison Ry Co.	Q.C.D.	9-26-60	46,250, Mar. 19, 1866	20954	
6	H. Furgeson	Madison Ry Co.	Q.C.D.	9-26-60	46,250, Mar. 19, 1866	20954	
7	A. Mattice & Wife	Madison Ry Co.	W.D.	12-8-65	47,476, Dec. 7, 1865	20955	
8	H. Furgeson	Madison Ry Co.	Q.C.D.	9-26-60	46,250, Mar. 19, 1866	20954	
9	A. Mattice & Wife	Madison Ry Co.	W.D.	12-8-65	47,476, Dec. 7, 1865	20955	
10	H. Furgeson	Madison Ry Co.	Q.C.D.	9-26-60	46,250, Mar. 19, 1866	20954	
11	A. Mattice & Wife	Madison Ry Co.	W.D.	12-8-65	47,476, Dec. 7, 1865	20955	
12	H. Furgeson	Madison Ry Co.	Q.C.D.	9-26-60	46,250, Mar. 19, 1866	20954	
13	A. Mattice & Wife	Madison Ry Co.	W.D.	12-8-65	47,476, Dec. 7, 1865	20955	
14	J. Walker & Wife	Madison Ry Co.	W.D.	6-8-57	27,581, Aug. 27, 1857	20911	
15	H. Furgeson	Madison Ry Co.	Q.C.D.	9-2-60	46,250, Mar. 19, 1866	20954	
16	H. Furgeson	Madison Ry Co.	Q.C.D.	9-26-60	46,250, Mar. 19, 1866	20954	
17	A. Mattice & Wife	Madison Ry Co.	W.D.	6-25-65	45,109, Mar. 19, 1866	20681	
18	H. Furgeson	Madison Ry Co.	Q.C.D.	9-26-60	46,250, Mar. 19, 1866	20954	
19	H. Furgeson	Madison Ry Co.	Q.C.D.	9-26-60	46,250, Mar. 19, 1866	20954	
20	J. Mosher & Wife	Madison Co.	W.D.	6-13-57	27,515, Aug. 28, 1857	20565	
21	J. Mosher & Wife	Madison Co.	R.W.D.	6-13-57	27,257, Jan. 27, 1857	20569	
22	J. Mosher & Wife	Madison Co.	R.W.D.	6-13-57	27,515, Aug. 28, 1857	20565	
23	J. Mosher & Wife	Madison Co.	R.W.D.	6-13-57	27,515, Aug. 28, 1857	20565	
24	J. Mosher & Wife	Madison Co.	Q.W.D.	6-13-57	27,515, Aug. 28, 1857	20569	
25	A. Mattice & Wife	Madison Co.	W.D.	4-25-65	45,109, Mar. 19, 1866	20682	
26	T.C. Lindsley & Wife	Madison Co.	W.D.	9-1-57	28,189, Sept. 20, 1857	20563	
27	A. Mattice & Wife	Madison Co.	W.D.	4-25-65	45,109, Mar. 19, 1866	20682	
28	A. Mattice & Wife	Madison Co.	W.D.	4-25-65	45,109, Mar. 19, 1866	20682	
29	Waterloo Malting Co.	C.M.St.P.Ry.Co.	Q.C.D.	11-14-08	---- ---- ----	8-571	Not owned. Irregular strip on Waterloo Malting Co's. industry tracks.
30	Frank Stark & Waterloo Oil Co.	Tr. C.M.St.P.&P.R.R.Co.	Easement	7-6-44	13,932 July 9, 1946	20938	

Sheet No. 5-4- of 6 Sheets of C. M. & St. P. Ry. Co. Madison Line
from survey station 665+90 to survey station 734+00

A.C. Lodge
Valuation Engineer

WATERLOO
JEFFERSON CO., WIS.

STATION MAP

LANDS, TRACKS & STRUCTURES

CHICAGO, MILWAUKEE & ST. PAUL RY. CO.

OPERATED BY THE

CHICAGO, MILWAUKEE & ST. PAUL RY. CO.

LA CROSSE DIVISION — MADISON LINE

STATION 665+90 TO STATION 734+00

SCALE: 1 IN. = 100 FT. JULY 17, 1918.

OFFICE OF VALUATION ENGINEER,
CHICAGO, ILLINOIS.

WWS-10
82