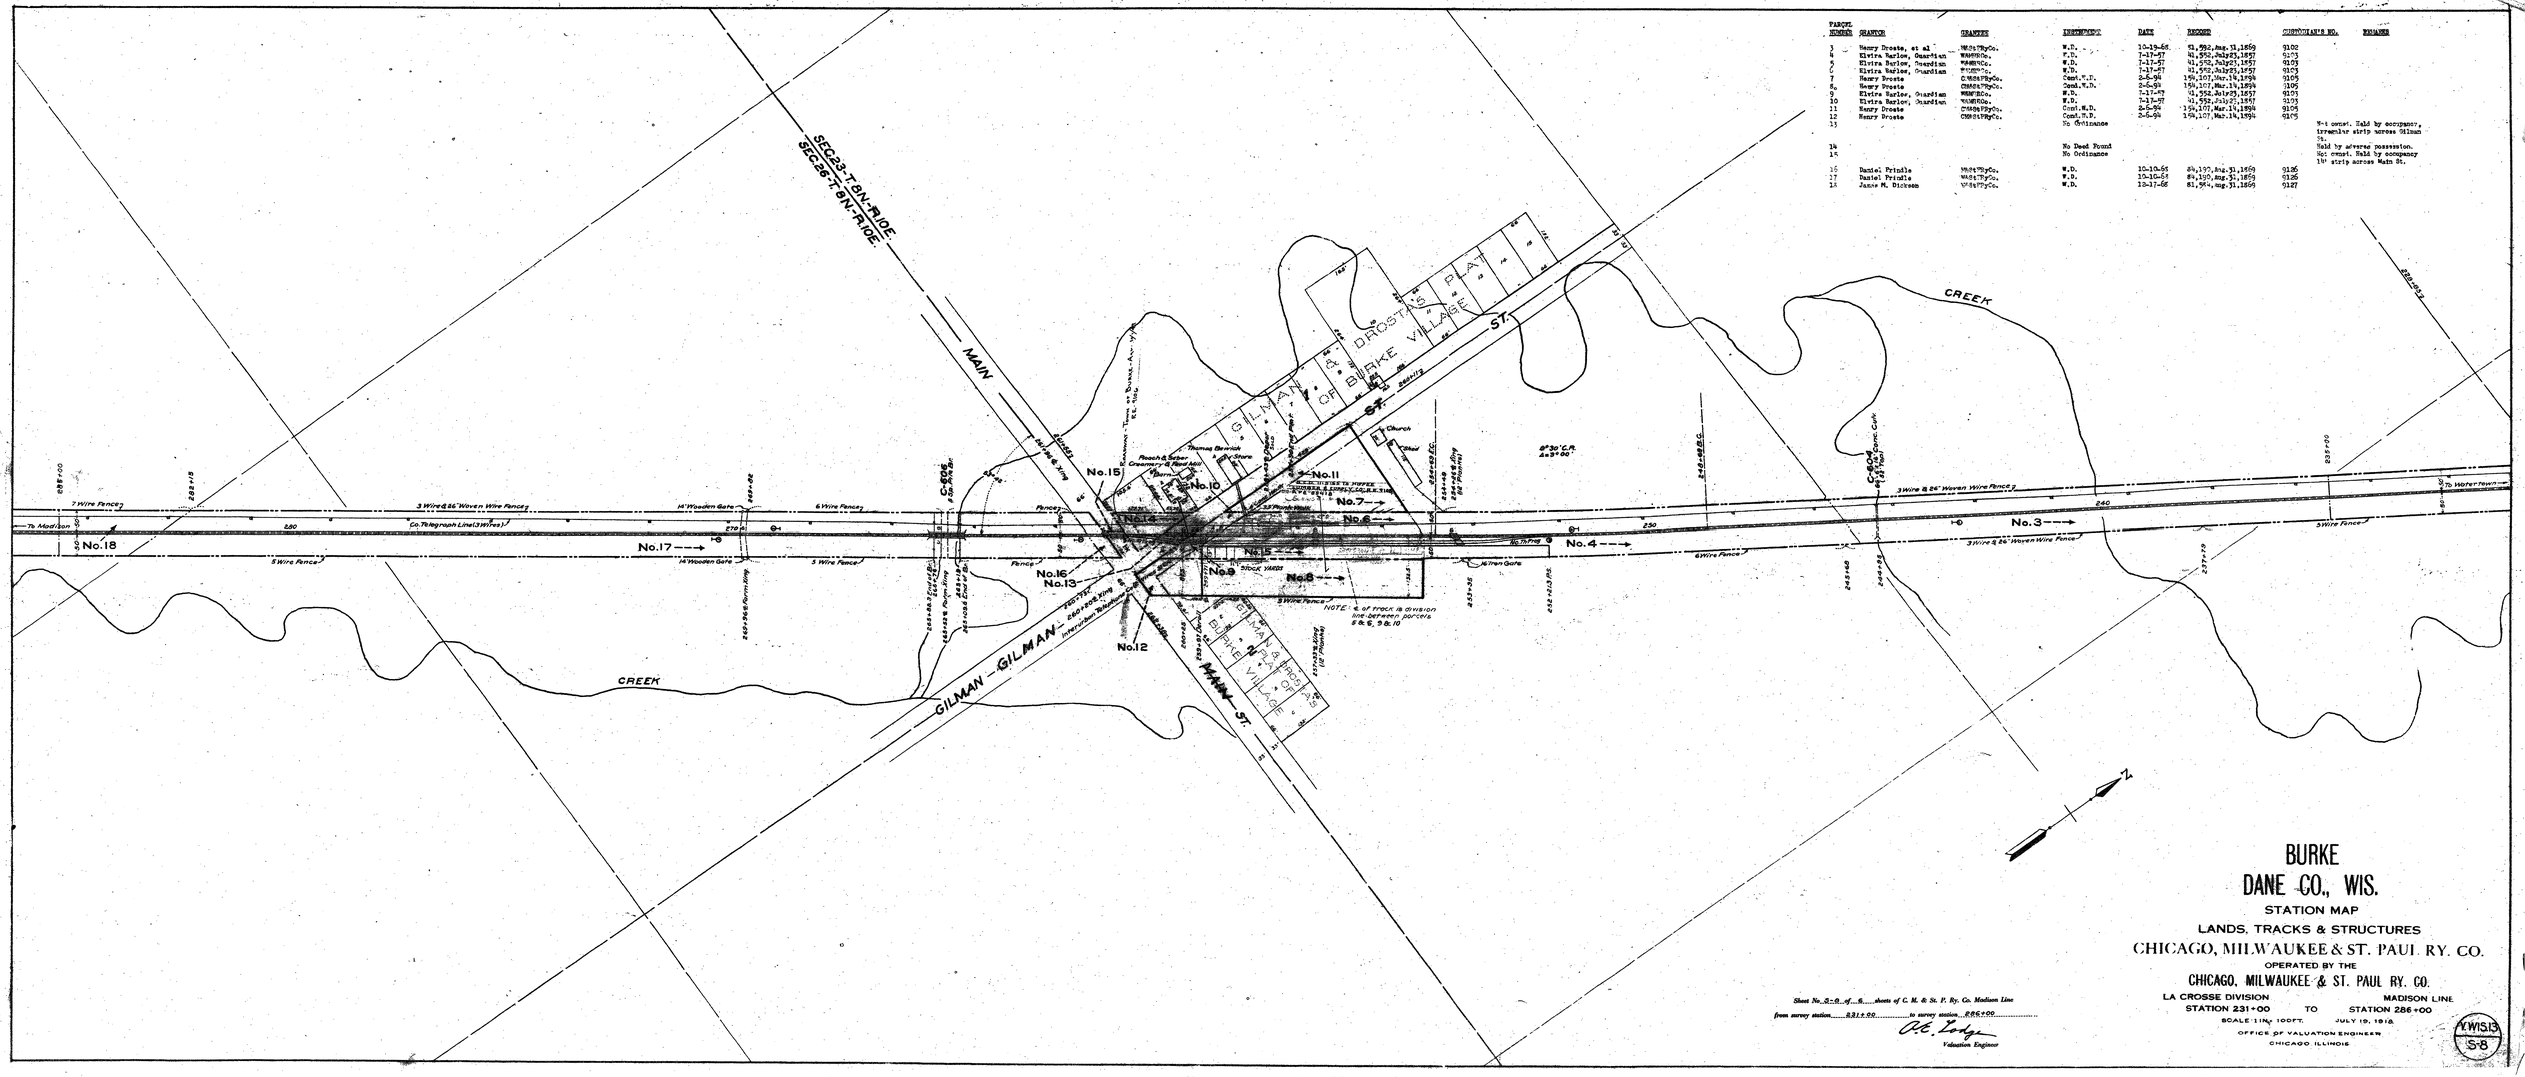
SEC23-T.8N-R.10E.
SEC26-T.8N-R.10E.
MAIN
ST.
GILMAN & BURKE VILLAGE
GILMAN & BURKE VILLAGE
DROSTA'S PLAT
CREEK
CREEK
GILMAN - GILMAN
MAIN ST.
No.1
No.2
No.3
No.4
No.5
No.6
No.7
No.8
No.9
No.10
No.11
No.12
No.13
No.15
No.16
No.17
No.18
To Madison
To Watertown
Church
Thomas Berrish
Store
