
PARCEL NUMBER	GRANTOR	GRANTEE	INSTRUMENT	DATE	RECORD	CERTIFICATE'S NO	REMARKS
1	Chas. H.Rice	Mad&RyCo.	Condemnation	10-22-65	2,71,Aug. 31,1869	8835	
2			No Deed Found				
3	James W.Sumner & Wife	Mad&RyCo.	W.D.	10-2-65	64,200,Aug.31,1869	8845	Held by adverse possession.
4	James W.Sumner & Wife	Mad&RyCo.	W.D.	10-2-65	64,200,Aug.31,1869	8845	
5			No Ordinance				
6	John Wiedenbeck & Wife	Mad&RyCo.	W.D.	10-5-65	64,220,Aug.31,1869	8844	Not owned. Held by occupancy, 33' strip across Milwaukee St.

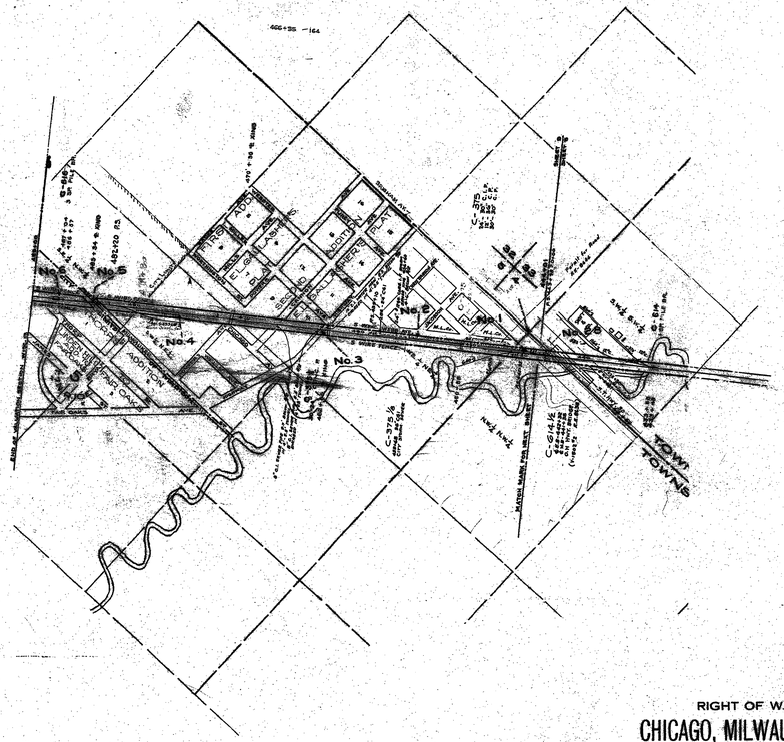

Sheet No. 9 of 9 sheets of C. M. & St. P. Ry. Co. Madison Line
from survey station 444+01 to survey station 489+00.

O. K. Lodge
Valuation Engineer

RIGHT OF WAY AND TRACK MAP

CHICAGO, MILWAUKEE & ST. PAUL RY. CO.

OPERATED BY THE

CHICAGO, MILWAUKEE & ST. PAUL RY. CO.

LA CROSSE DIVISION MADISON LINE

STATION 444+01 TO STATION 489+00.

SCALE 1IN.=400 FT. JUNE 30, 1918.

OFFICE OF VALUATION ENGINEER

CHICAGO, ILLINOIS.

WHS
9