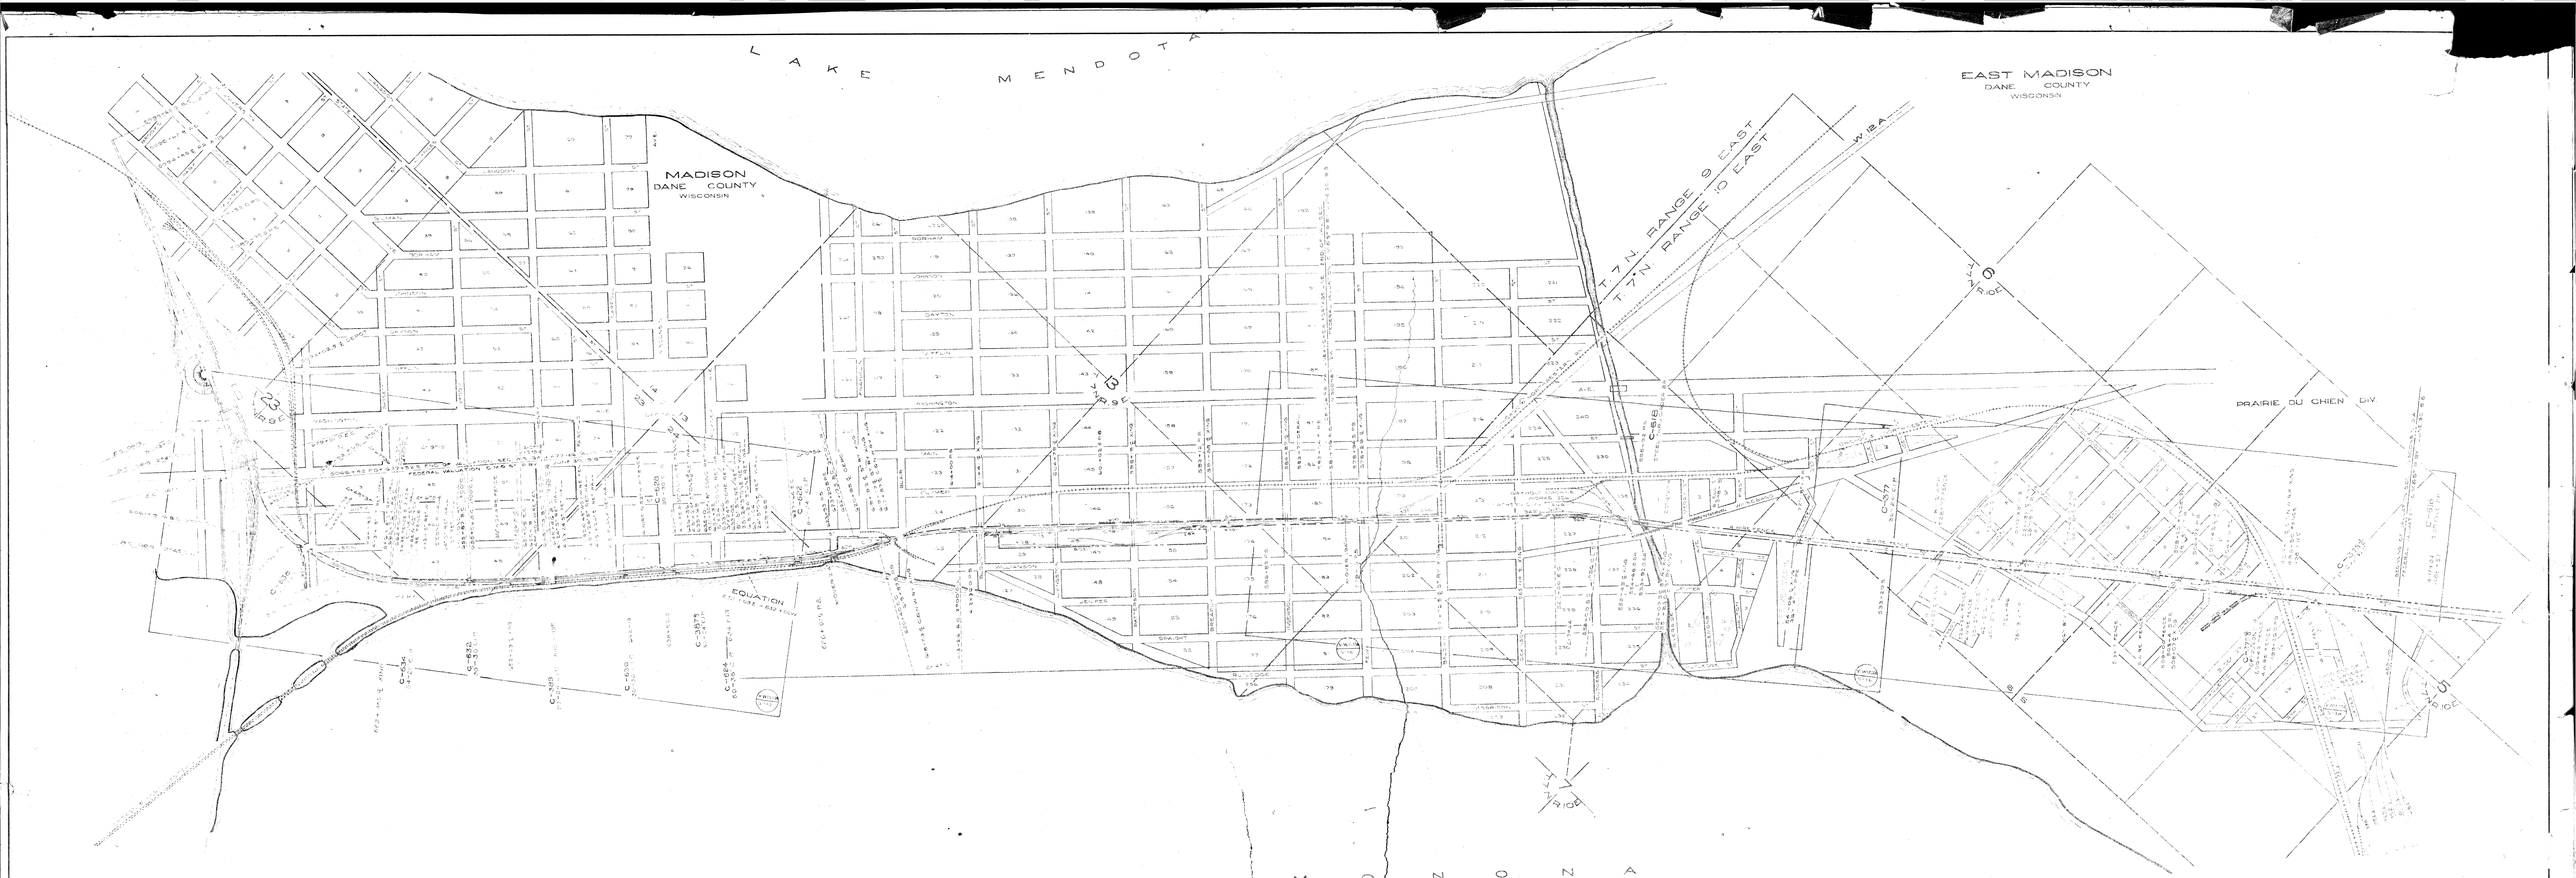

State of Illinois
County of Cook } ss.

I, the undersigned, officer of the Chicago Milwaukee & St. Paul Railway Co. do hereby certify that this is a correct map, in a series of 1 (one) primary sheets and 5 (five) supplemental sheets, of said railway, from survey station 489+00 to survey station 677+52.5 prepared from the records of said company.

A. E. Foley
Valuation Engineer

Correct

W. W. W. Sparrow
Assistant to President

Subscribed and sworn to before me this ____ day of ____ 19__

Notary Public in and for the
County of Cook,
State of Illinois.

My commission expires May 10, 1924

RIGHT OF WAY AND TRACK MAP

CHICAGO, MILWAUKEE & ST. PAUL RY. CO.

OPERATED BY THE

CHICAGO, MILWAUKEE & ST. PAUL RY. CO.

PRAIRIE DU CHIEN DIVISION — MADISON LINE

STATION 489+00 TO STATION 677+52.5

SCALE 1 IN. = 400 FT. — JUNE 30, 1918

OFFICE OF VALUATION ENGINEER
CHICAGO

V.WIS.13
1