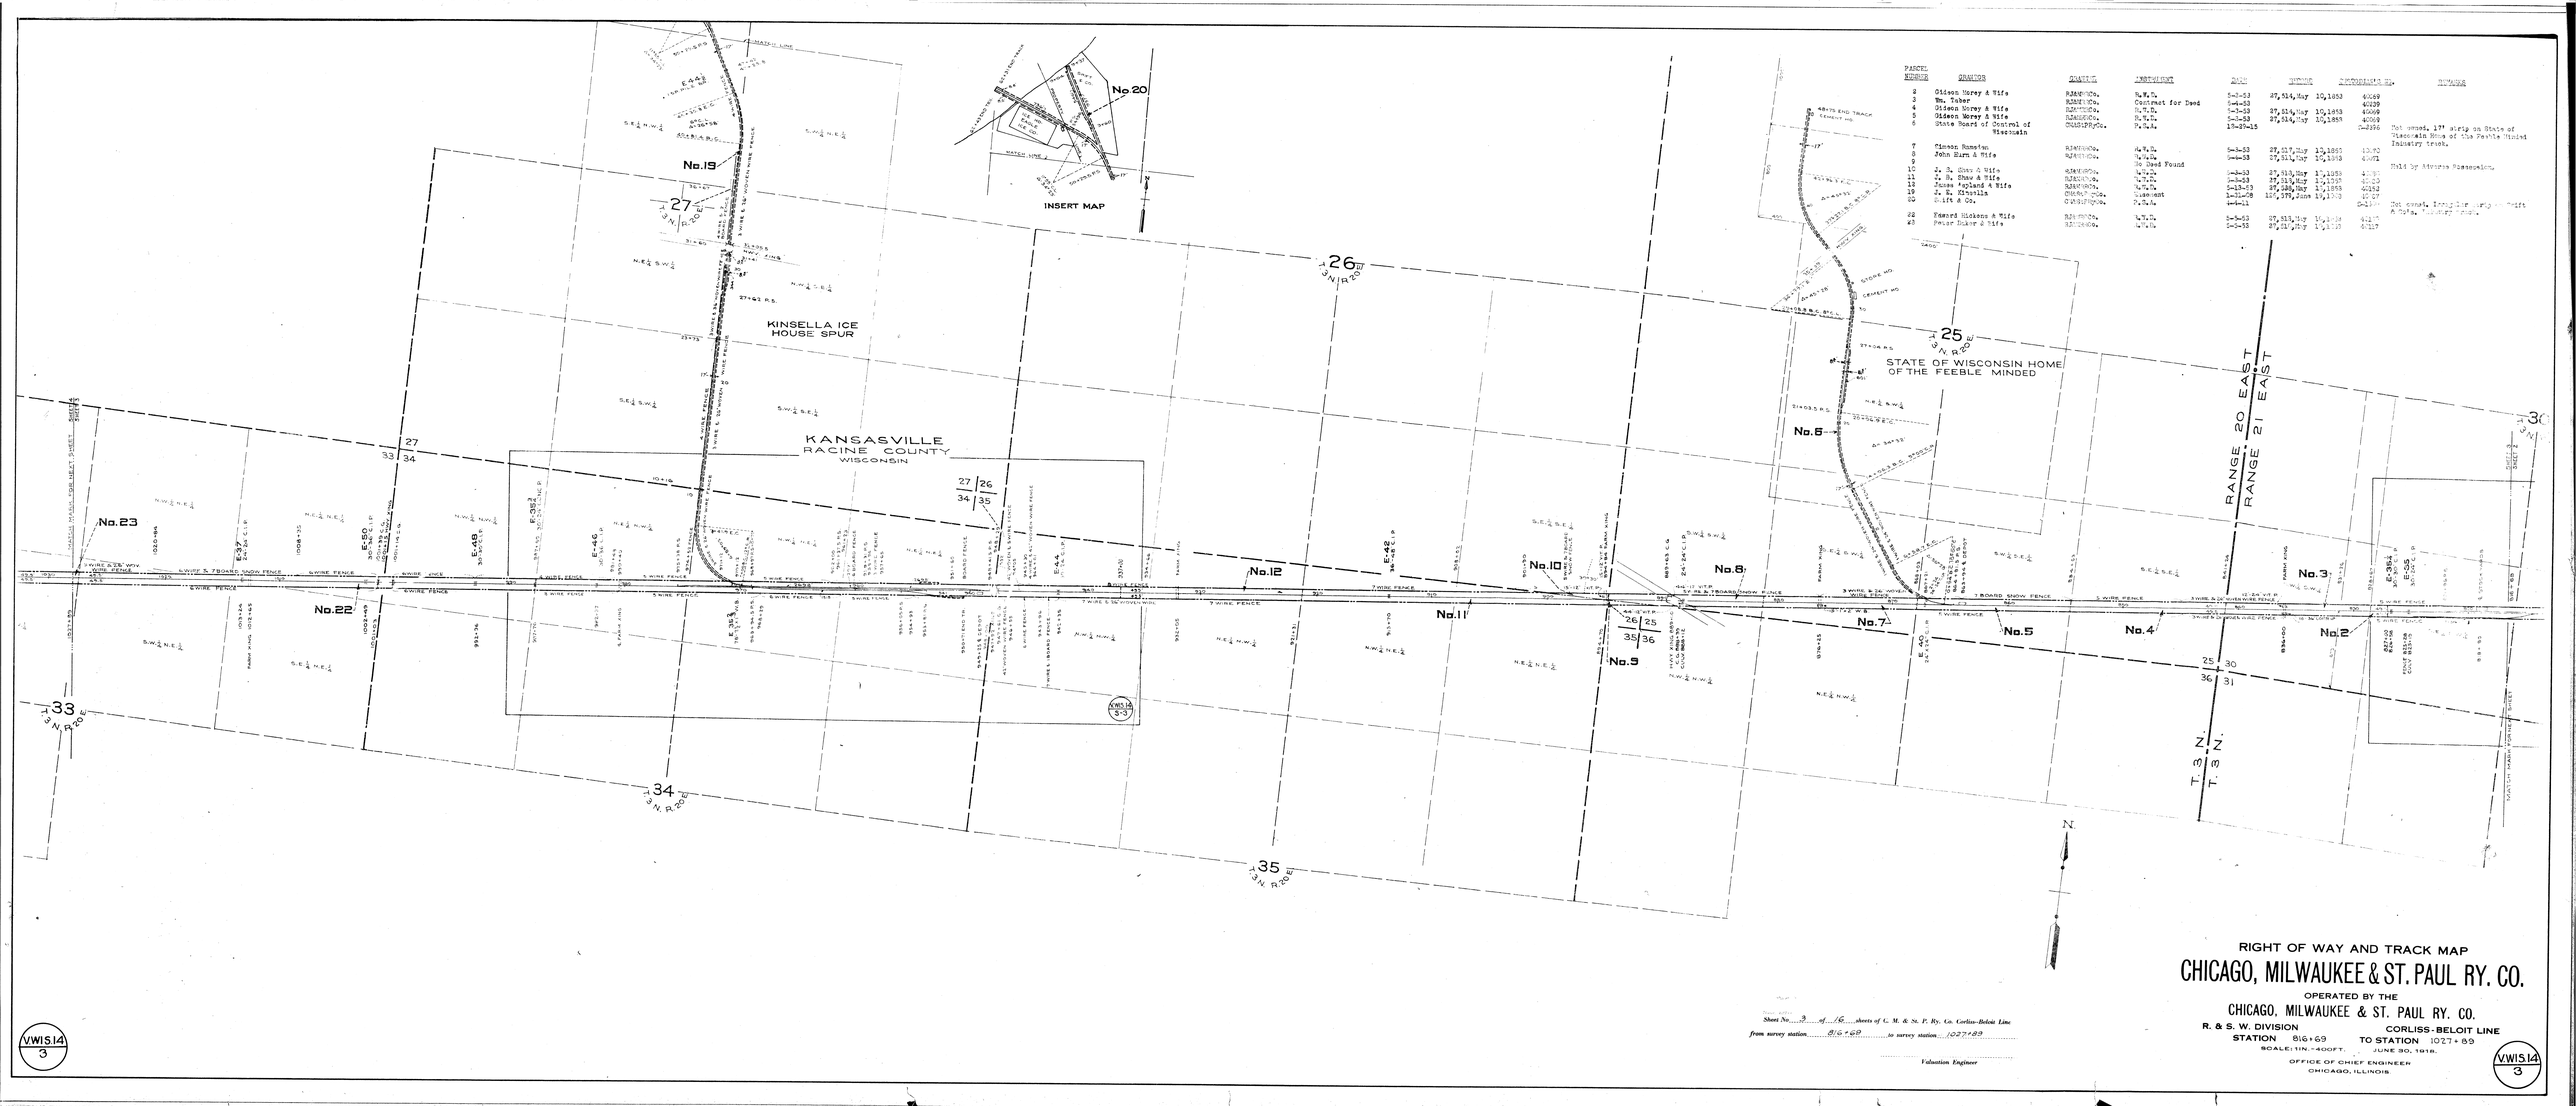

PARCEL NUMBER	GRANTOR	GRANTEE	INSTRUMENT	DATE	VOLUME	DOCUMENT NO.	REMARKS
2	Gideon Morey & Wife	R.&M.R.R.Co.	W.D.	5-2-53	37,514, May 10, 1853	40069	
3	Wm. Taber	R.&M.R.R.Co.	Contract for Deed	5-4-53		40129	
4	Gideon Morey & Wife	R.&M.R.R.Co.	W.D.	5-2-53	37,514, May 10, 1853	40069	
5	Gideon Morey & Wife	R.&M.R.R.Co.	W.D.	5-2-53	37,514, May 10, 1853	40069	
6	State Board of Control of Wisconsin	C.M.St.P.R.R.Co.	W.D.	10-27-15		142396	
7	Simeon Ramsden	R.&M.R.R.Co.	W.D.	5-2-53	37,517, May 13, 1853	40142	Not owned. 17' strip on State of Wisconsin Side of the Feeble Minded Industry track.
8	John Harn & Wife	R.&M.R.R.Co.	W.D.	5-2-53	37,514, May 10, 1853	40071	
9			No Deed Found				Held by Adverse Possession.
10	J. R. Gray & Wife	R.&M.R.R.Co.	W.D.	5-2-53	37,513, May 10, 1853	40131	
11	J. R. Shaw & Wife	R.&M.R.R.Co.	W.D.	5-2-53	37,515, May 12, 1853	40132	
12	James Copland & Wife	R.&M.R.R.Co.	W.D.	5-13-53	37,588, May 17, 1853	40152	
13	J. R. Shirtlls	Chicago, City of	Easement	1-21-08	105, 378, June 19, 1908	91.07	
20	Gilt & Co.	C.M.St.P.R.R.Co.		1-1-11		240.07	Not owned. Irregular strip ... Gilt & Co., Railroad Yards.
22	Edward Hickson & Wife	R.&M.R.R.Co.	W.D.	5-5-53	37,533, May 14, 1853	40137	
23	Peter Blake & Wife	R.&M.R.R.Co.	W.D.	5-2-53	37,514, May 10, 1853	40137	

Sheet No. 3 of 16 sheets of C. M. & St. P. Ry. Co. Corliss-Beloit Line
from survey station 816+69 to survey station 1027+89

Valuation Engineer

RIGHT OF WAY AND TRACK MAP
CHICAGO, MILWAUKEE & ST. PAUL RY. CO.

OPERATED BY THE
CHICAGO, MILWAUKEE & ST. PAUL RY. CO.
R. & S. W. DIVISION — CORLISS-BELOIT LINE
STATION 816+69 TO STATION 1027+89
SCALE: 1IN. =400FT. JUNE 30, 1918.
OFFICE OF CHIEF ENGINEER
CHICAGO, ILLINOIS.

VWIS.14
3