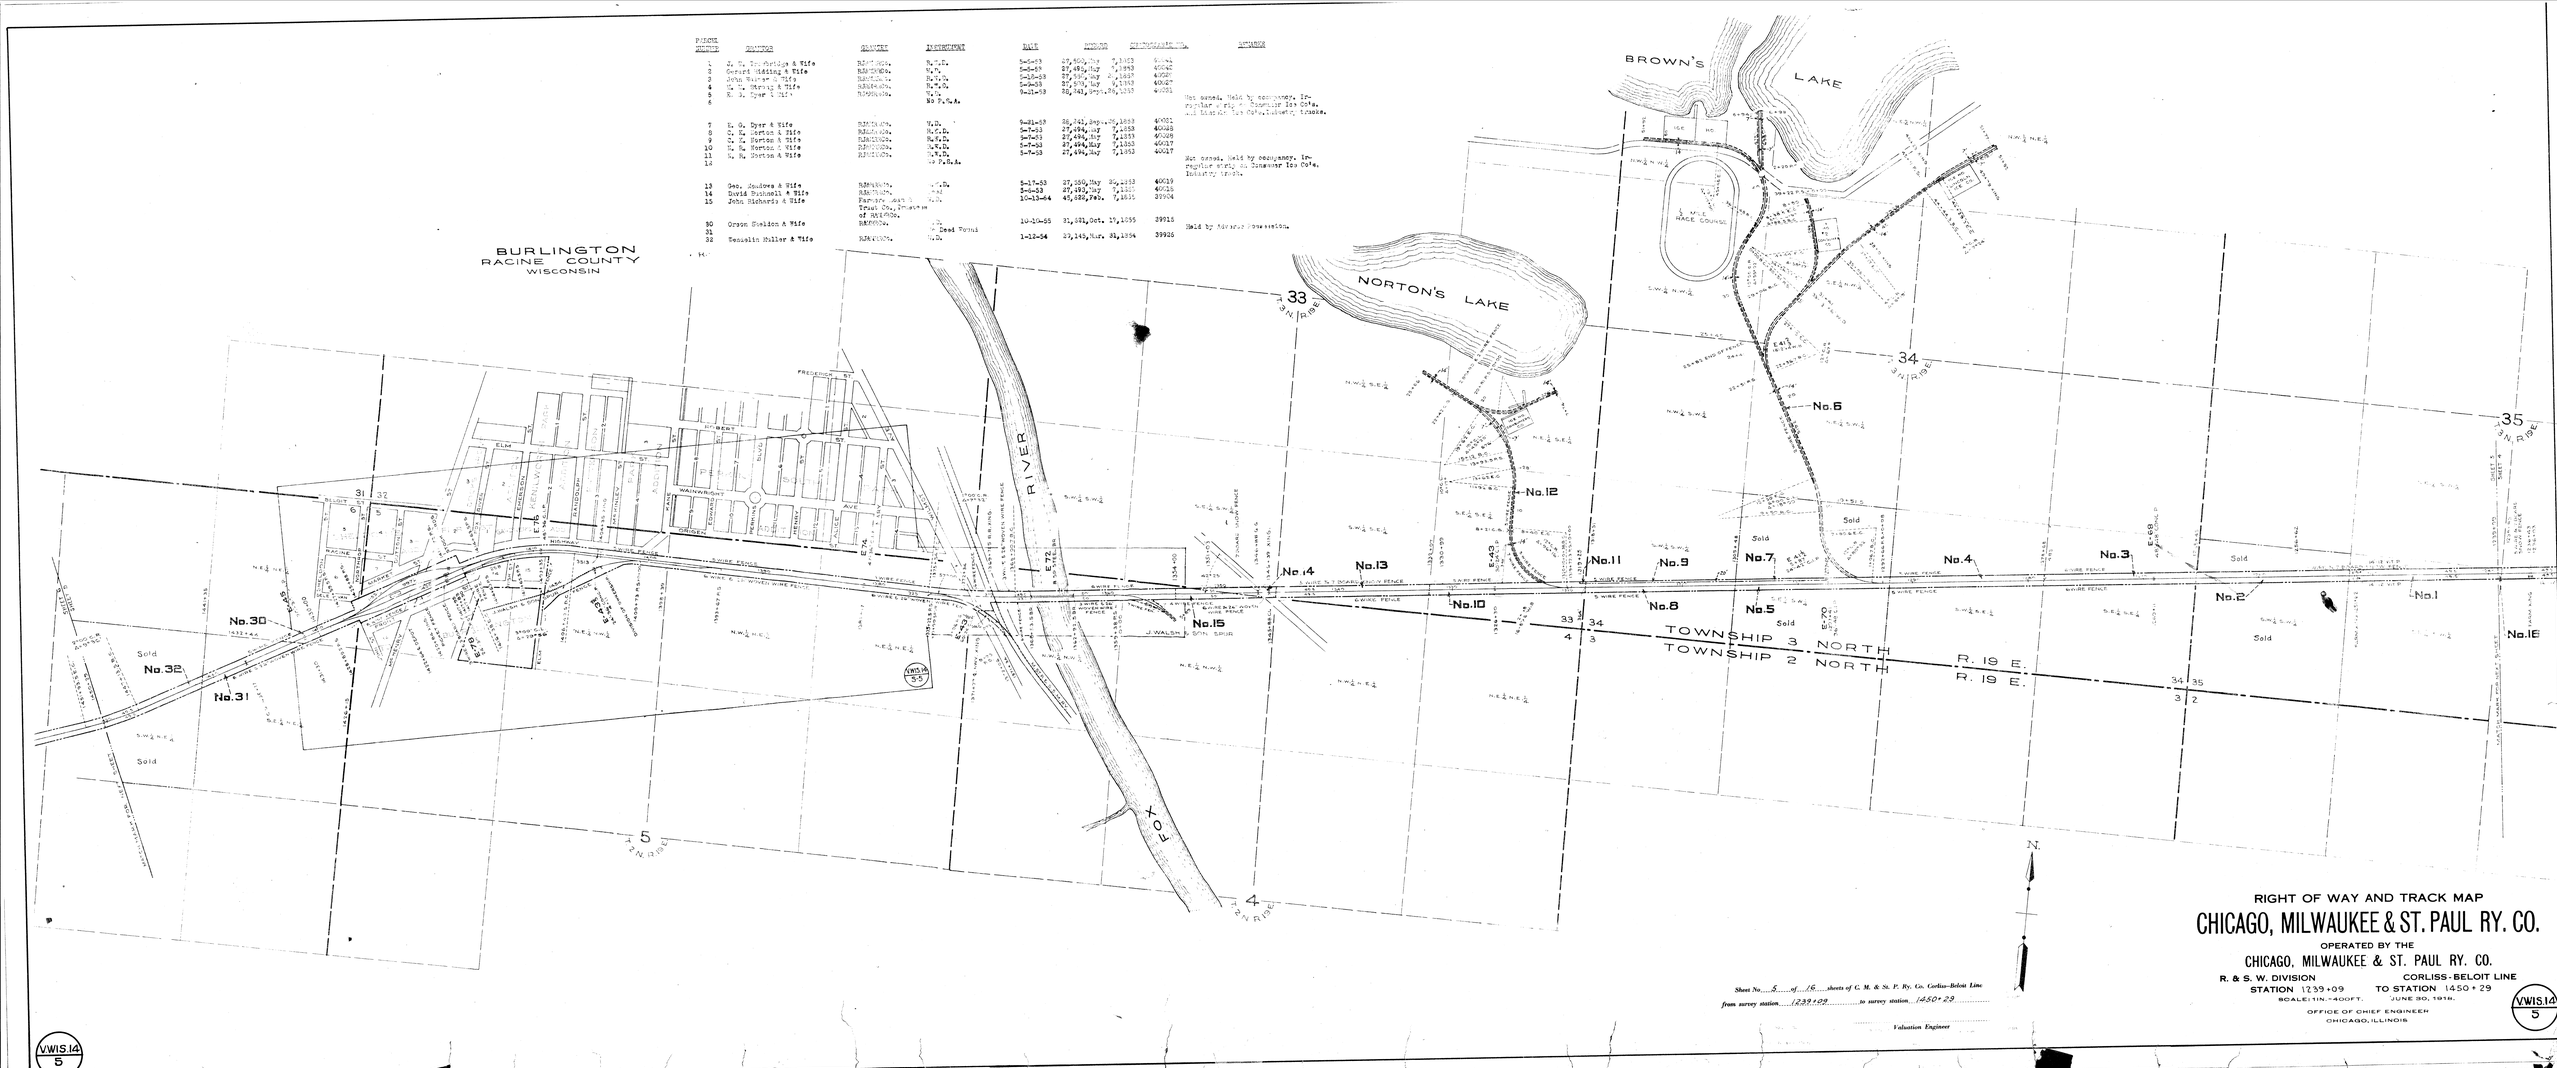

PARCEL NUMBER	GRANTOR	GRANTEE	INSTRUMENT	DATE	AMOUNT	RECORDED VOL.	PAGE	REMARKS
1	J. T. Partridge & Wife	R.R.Co.	W.D.	5-6-53	27,500 lbs	7	1423	40034
2	Gerard Hilting & Wife	R.R.Co.	W.D.	5-6-53	27,483 lbs	7	1353	40042
3	John Warner & Wife	R.R.Co.	W.D.	5-13-53	27,500 lbs	7	1427	40030
4	C. T. Harris & Wife	R.R.Co.	W.D.	5-24-53	27,500 lbs	7	1353	40027
5	E. G. Dyer & Wife	R.R.Co.	W.D.	5-21-53	82,543 Depot, 20,1853			40031
6			No P.O.A.					Not owned. Held by conveyance. Irregular strip. Assessor Ice Co's. and Elevator Co's. respectively. Smoke.
7	E. G. Dyer & Wife	R.R.Co.	W.D.	5-21-53	26,141, Sept. 20, 1853			40031
8	C. E. Norton & Wife	R.R.Co.	W.D.	5-7-53	27,494, May 7, 1853			40028
9	C. E. Norton & Wife	R.R.Co.	W.D.	5-7-53	27,494, May 7, 1853			40028
10	C. E. Norton & Wife	R.R.Co.	W.D.	5-7-53	27,494, May 7, 1853			40027
11	C. E. Norton & Wife	R.R.Co.	W.D.	5-7-53	27,494, May 7, 1853			40027
12			No P.O.A.					Not owned. Held by conveyance. Irregular strip. Assessor Ice Co's. Industry tracks.
13	Geo. Jacobus & Wife	R.R.Co.	W.D.	5-17-53	27,169, May 29, 1853			40019
14	David Bushnell & Wife	R.R.Co.	W.D.	5-4-53	27,493, May 7, 1853			40025
15	John Richards & Wife	Farmers Loan & Trust Co., Trustees of R.R.Co.	W.D.	10-13-54	45,828, Feb. 7, 1855			39904
30	Orson Sheldon & Wife	R.R.Co.	W.D.	10-10-55	31,981, Oct. 17, 1855			39915
31			Deed Forms					Held by Assessor's possession.
32	Theodolin Muller & Wife	R.R.Co.	W.D.	1-12-54	29,145, Mar. 31, 1854			39926

Sheet No. 5 of 16 sheets of C. M. & St. P. Ry. Co. Corliss-Beloit Line
from survey station 1239+09 to survey station 1450+29

Valuation Engineer

RIGHT OF WAY AND TRACK MAP

CHICAGO, MILWAUKEE & ST. PAUL RY. CO.

OPERATED BY THE

CHICAGO, MILWAUKEE & ST. PAUL RY. CO.

R. & S. W. DIVISION — CORLISS-BELOIT LINE

STATION 1239+09 TO STATION 1450+29

SCALE: 1 IN. = 400 FT. — JUNE 30, 1916.

OFFICE OF CHIEF ENGINEER
CHICAGO, ILLINOIS

VWIS.14
5

VWIS.14
5