




NAME	GRADE	DATE	INSTRUMENT	DATE	NUMBER	PROPERTY NO.	REMARKS
1. FARMER							
2. Joseph Wolf & wife	FARMER	1-1-54	Pl.	29,745 Ac.	21,184	39348	
3. Board of Supervisors Santa Co.	CLERKSHIP	1-2-54	Pl.	30,750 Ac.	15,184	39327	Re-survey 1st 57-6 on Santa Co.
4. Henry Cook & Al.	FARMER	5-2-54	Occupation			55883	Gravel Pit Santa
5. Aschil Costa	FARMER	1-2-54		19,107	24,884	55853	
6. C. P. Barnes & wife	FARMER	1-2-54		17,000	21,884	55852	
7. Stephen Robinson & wife	FARMER	1-2-54		20,444	22,885	55851	
8. H. H. Pearson	FARMER	1-2-54		59,795 Ac.	50,157	55850	
9. H. H. Pearson	FARMER	1-2-54		62,944	50,156	55849	
10. H. B. Smith & wife	FARMER	3-4-54		20,582	50,155	55848	
11. H. B. Smith & wife	FARMER	3-4-54		20,582	50,156	55848	
12. Ernest Murphy	FARMER	1-2-54		19,545 Ac.	17,185	55717	

RIGHT OF WAY AND TRACK MAP
CHICAGO, MILWAUKEE & ST. PAUL RY. CO.
OPERATED BY THE

Sheet No. 6 of 16 sheets of C. M. & St. P. Ry. Co. Corlies-Bldg Line
from survey station 1450+29 to survey station 1661+49