PARCEL NUMBER	GRANTOR	GRANTEE	INSTRUMENT	DATE	RECORD	CERTIFICATE NO.	
1	Wm. H. Dudley	R&MRRCo.	W.D.	8-10-55	20,218,Feb. 17,1855	57402	Conveys undefined interest.
	Ann Phoenix	R&MRRCo.	W.D.	2-10-55	24,136,Oct. 6,1856	57401	Conveys undefined interest.
	J. P. McKee & Wife	R&MRRCo.	W.D.	3-11-56	23, 62,Mar. 20,1856	56864	Conveys undefined interest.
2	J. P. McKee & Wife	R&MRRCo.	W.D.	3-11-56	23, 62,Mar. 20,1856	56864	
3	A. L. Wheeler	R&MRRCo.	W.D.	4-15-54	43,457,Sept.13,1879	56863	
4	Otho Hall & Wife	R&MRRCo.	W.D.	2-2-55	20,183,Feb. 5,1855	56862	
5	C. M. McKee & Wife	R&MRRCo.	W.D.	3-15-54	18,243,Mar. 17,1854	56852	
6	Joseph Nelson, et al	R&MRRCo.	W.D.	1-2-54	63,450,Sept.25,1879	56851	
7	C. D. Babcock	R&MRRCo.	W.D.	6-20-56	23,440,July 16,1856	56881	
8	T. K. Gregory & Wife	R&MRRCo.	W.D.	2-6-54	17,503,Feb. 10,1851	56880	
9	Lemry Frey	R&MRRCo.	W.D.	3-24-55	21, 1,Mar. 20,1855	56879	
10	H. A. Cross, et al	R&MRRCo.	W.D.	5-4-56	23,547,May 14,1856	56893	
33	John Bruce & Wife	R&MRRCo.	W.D.	4-12-55	20,489,Apr. 12,1855	56886	
34	Lewrier Dodge & Wife	R&MRRCo.	W.D.	3-24-55	21, 2,Mar. 20,1855	56890	
35	Hugh Long & Wife	R&MRRCo.	W.D.	3-26-55	21, 2,Mar. 20,1855	56934	
36	Ezekiel Paddock & Wife	R&MRRCo.	W.D.	4-15-56	23,217,May 3,1856	57001	
	Lyman H. Seaver & Wife	R&MRRCo.	W.D.	3-3-55	21, 1,Mar. 20,1855	57002	

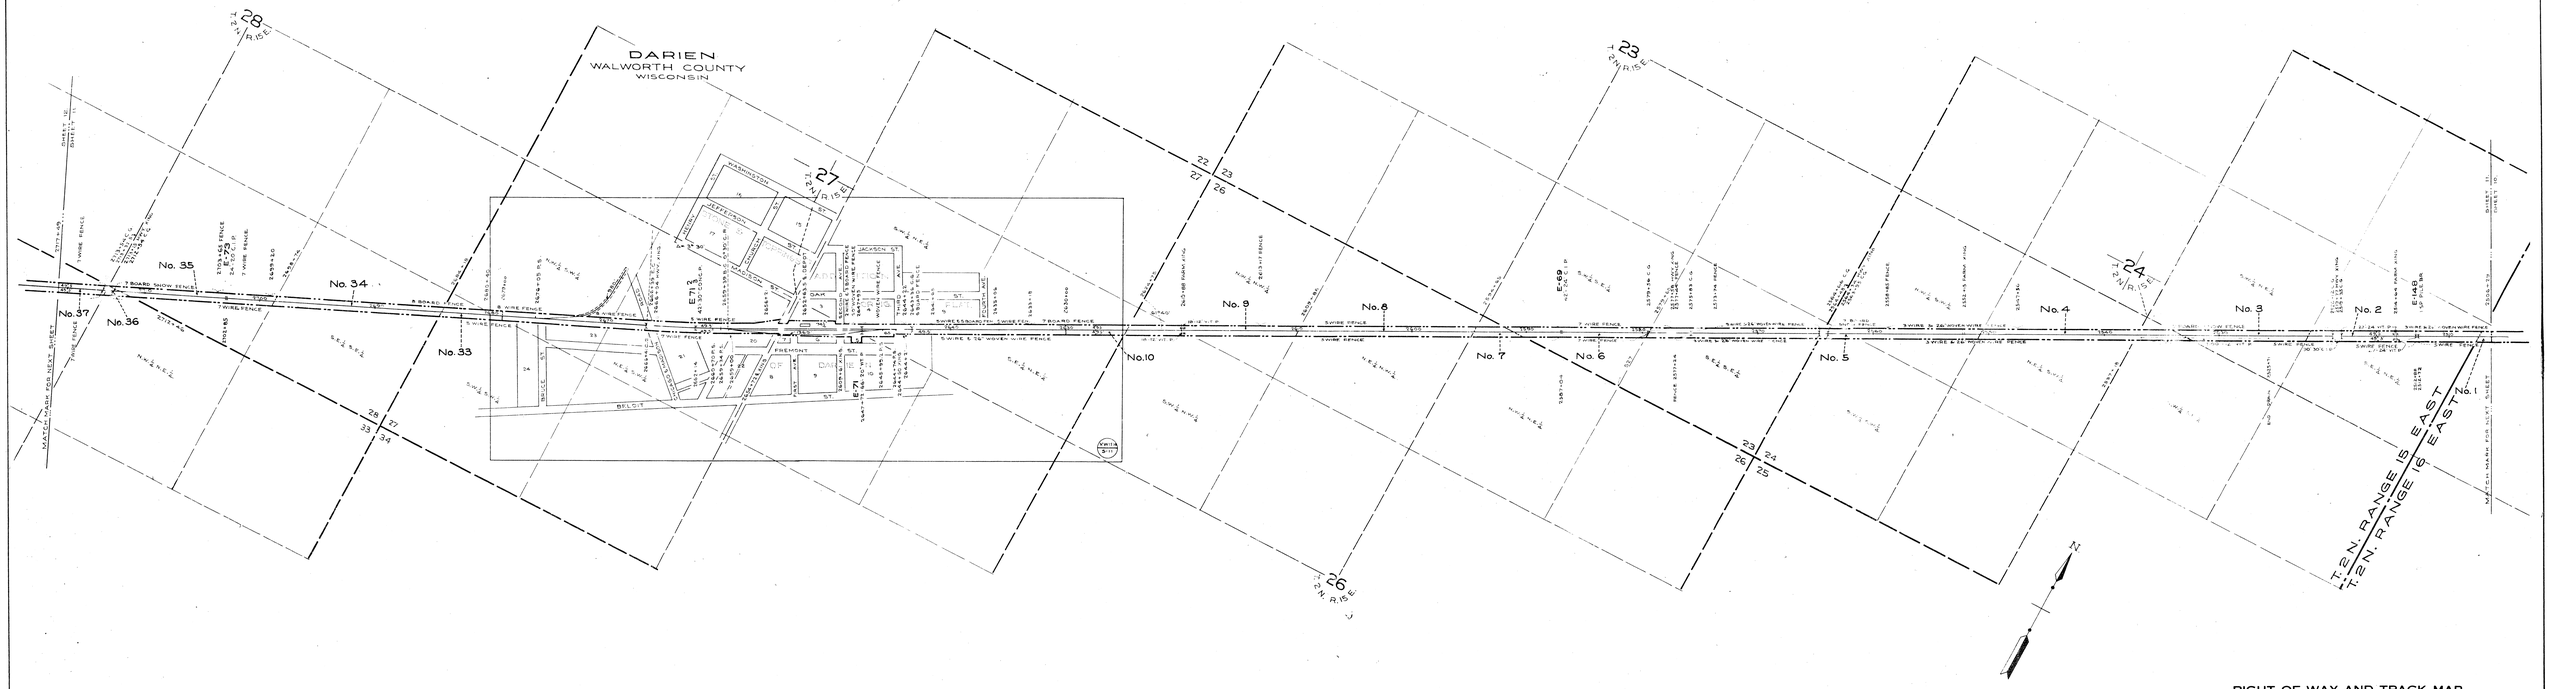

RIGHT OF WAY AND TRACK MAP

CHICAGO, MILWAUKEE & ST. PAUL RY. CO.

OPERATED BY THE

CHICAGO, MILWAUKEE & ST. PAUL RY. CO.

R. & S. W. DIVISION — CORLISS-BELOIT LINE

STATION 2506+29 TO STATION 2717+48

SCALE: 1 IN. = 400 FT. JUNE 30, 1919.

OFFICE OF CHIEF ENGINEER
CHICAGO, ILLINOIS.

Sheet No. 11 of 16 sheets of C. M. & St. P. Ry. Co. Corliss-Beloit Line.
from survey station 2506+29 to survey station 2717+29

Valuation Engineer

VWIS 14
11