




FILE	OWNER	DATE	INSTRUMENT	REMARKS
1	James H. Sawyer & W. H. Sawyer	1890	1st	1st
2	James H. Sawyer & W. H. Sawyer	1890	2nd	2nd
3	James H. Sawyer & W. H. Sawyer	1890	3rd	3rd
4	James H. Sawyer & W. H. Sawyer	1890	4th	4th
5	James H. Sawyer & W. H. Sawyer	1890	5th	5th
6	James H. Sawyer & W. H. Sawyer	1890	6th	6th
7	James H. Sawyer & W. H. Sawyer	1890	7th	7th
8	James H. Sawyer & W. H. Sawyer	1890	8th	8th
9	James H. Sawyer & W. H. Sawyer	1890	9th	9th
10	James H. Sawyer & W. H. Sawyer	1890	10th	10th
11	James H. Sawyer & W. H. Sawyer	1890	11th	11th
12	James H. Sawyer & W. H. Sawyer	1890	12th	12th

RIGHT OF WAY AND TRACK MAP
CHICAGO, MILWAUKEE & ST. PAUL RY. CO.
OPERATED BY THE
CHICAGO, MILWAUKEE & ST. PAUL RY. CO.
R. & S. W. DIVISION
STATION 2717+43 TO STATION 2928+63
SCALE: 1"=400 FT.
JUNE 30, 1918.
OFFICE OF CHIEF ENGINEER
CHICAGO, ILLINOIS.