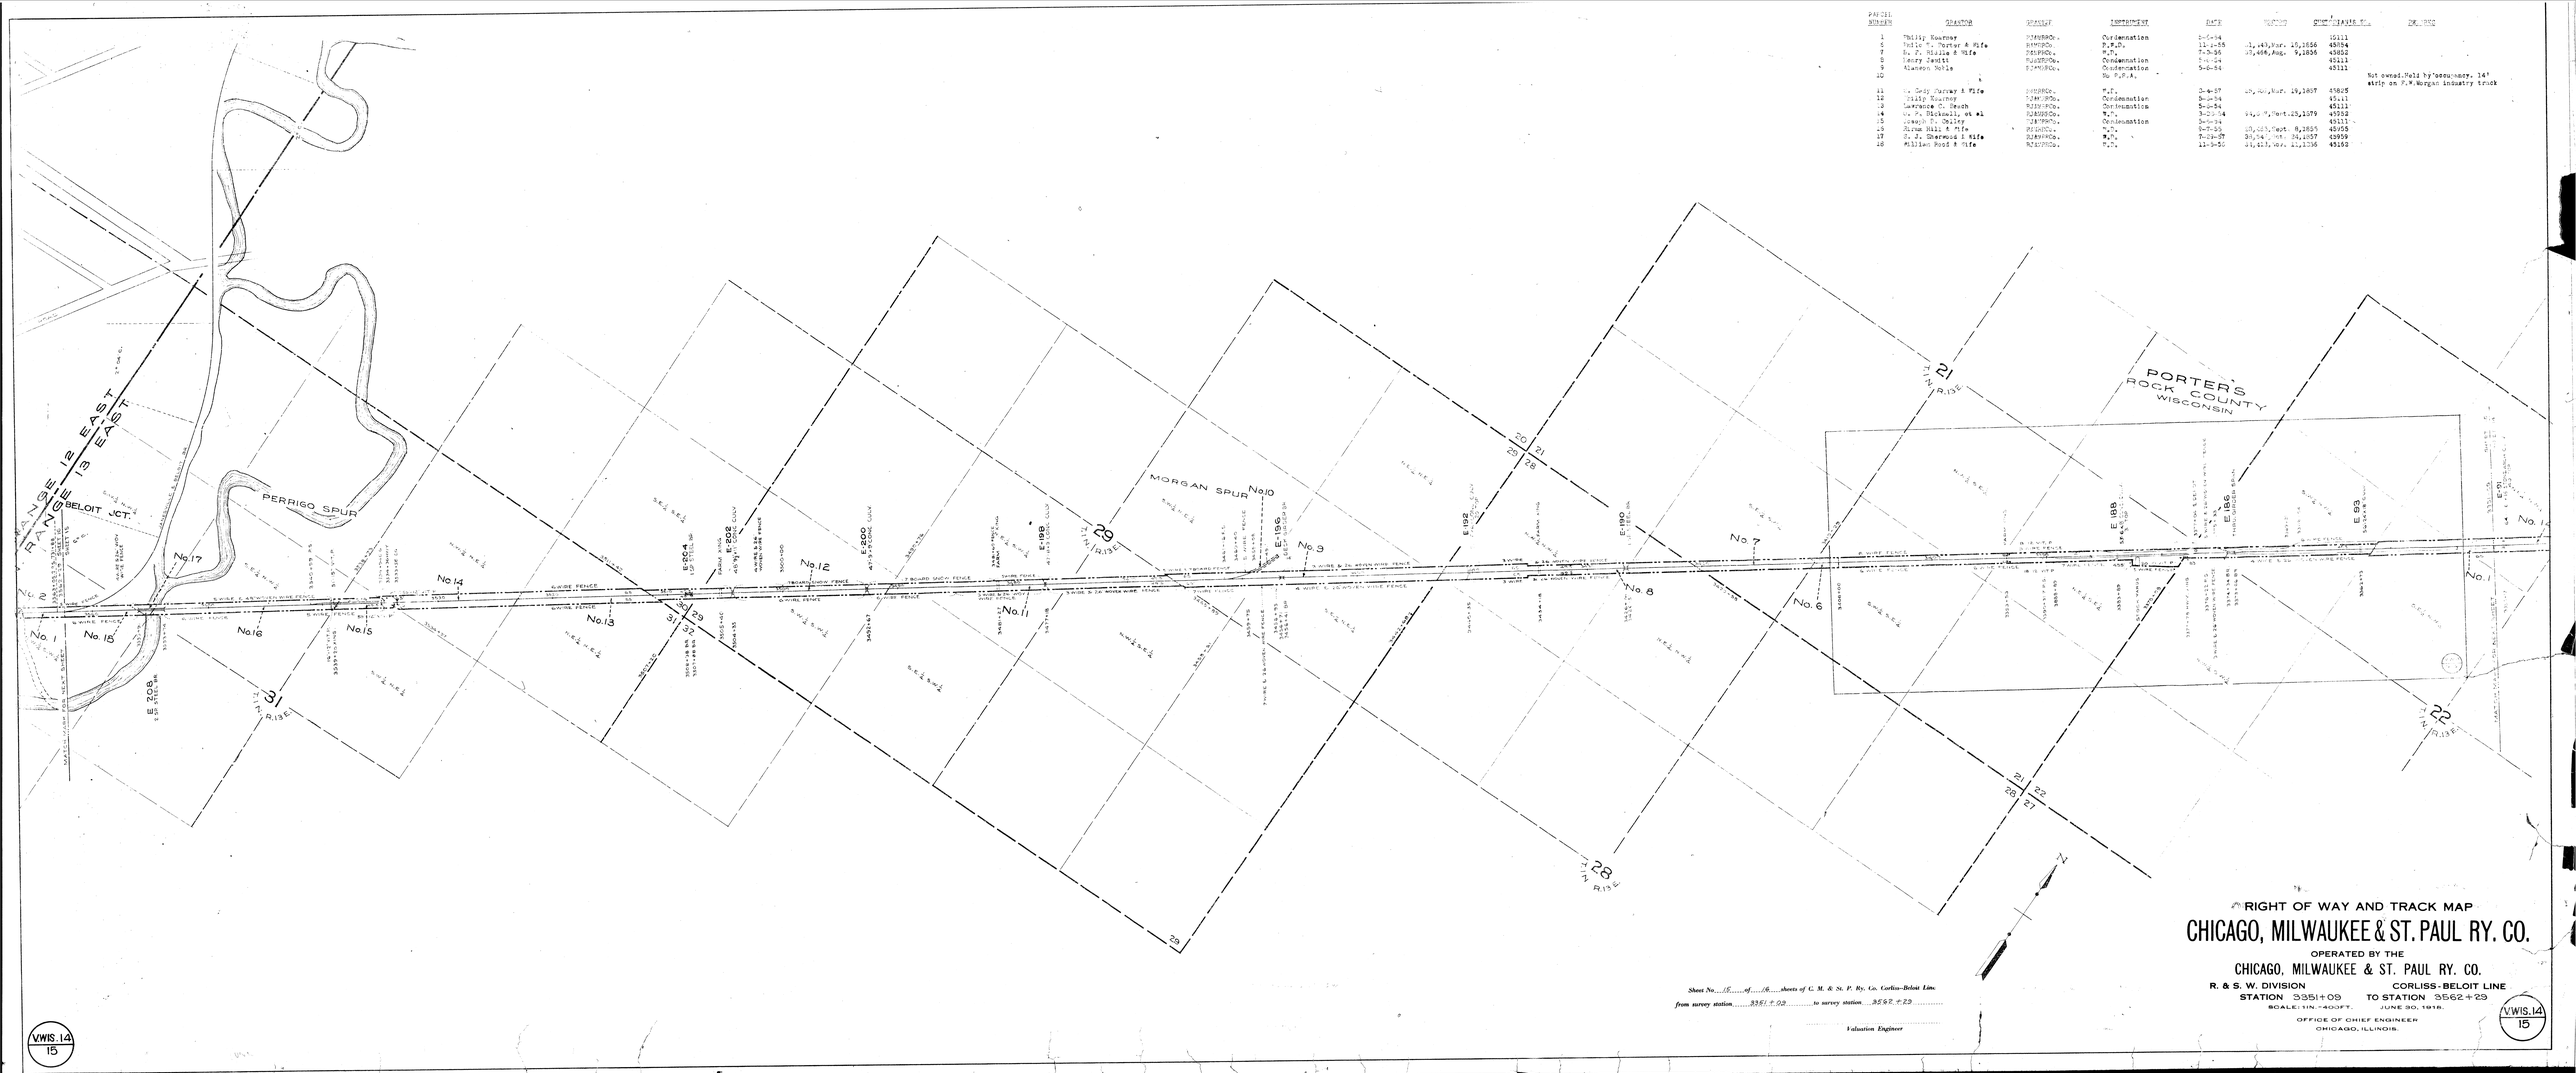

PARCEL NUMBER	GRANTOR	GRANTEE	INSTRUMENT	DATE	RECORD	CHIC. MILWAUK. ST. P. RY. CO. DEEDS	REMARKS
1	Philip Kourmer	R.M.W.R.R.Co.	Condemnation	5-6-54		45111	
2	Julia C. Porter & Wife	R.M.W.R.R.Co.	P.F.D.	11-4-55	41,443,Mar. 10,1856	45854	
3	W. F. Hillis & Wife	R.M.W.R.R.Co.	W.D.	7-3-56	37,486,Aug. 9,1856	45802	
4	Henry Jandt	R.M.W.R.R.Co.	Condemnation	5-6-54		45111	
5	Clarence Noble	R.M.W.R.R.Co.	Condemnation	5-6-54		45111	
6			No P.F.A.				Not owned.Held by occupancy, 14' strip on P.M.Morgan industry track
11	L. Ray Murray & Wife	R.M.W.R.R.Co.	W.D.	3-4-57	38,800,Mar. 19,1857	45825	
12	Philip Kourmer	R.M.W.R.R.Co.	Condemnation	5-6-54		45111	
13	Lawrence C. Resch	R.M.W.R.R.Co.	Condemnation	5-6-54		45111	
14	W. F. Hickmell, et al	R.M.W.R.R.Co.	W.D.	3-22-54	44,8 ?,Mart.25,1579	45552	
15	Joseph T. Daley	R.M.W.R.R.Co.	Condemnation	5-6-54		45111	
16	Myron Hill & Wife	R.M.W.R.R.Co.	W.D.	8-7-56	38,423,Sept. 8,1855	45955	
17	E. J. Sherwood & Wife	R.M.W.R.R.Co.	W.D.	7-13-57	39,54 ,Oct. 24,1857	45939	
18	Milton Rood & Wife	R.M.W.R.R.Co.	W.D.	11-15-56	41,413,Nov. 11,1856	45162	

Sheet No. 15 of 16 sheets of C. M. & St. P. Ry. Co. Corliss-Beloit Line.
from survey station 3351+09 to survey station 3562+29

Valuation Engineer

RIGHT OF WAY AND TRACK MAP
CHICAGO, MILWAUKEE & ST. PAUL RY. CO.

OPERATED BY THE
CHICAGO, MILWAUKEE & ST. PAUL RY. CO.
R. & S. W. DIVISION — CORLISS - BELOIT LINE
STATION 3351+09 TO STATION 3562+29
SCALE: 1IN.=400FT. JUNE 30, 1916.
OFFICE OF CHIEF ENGINEER
CHICAGO, ILLINOIS.

VWIS.14
15

VWIS.14
15