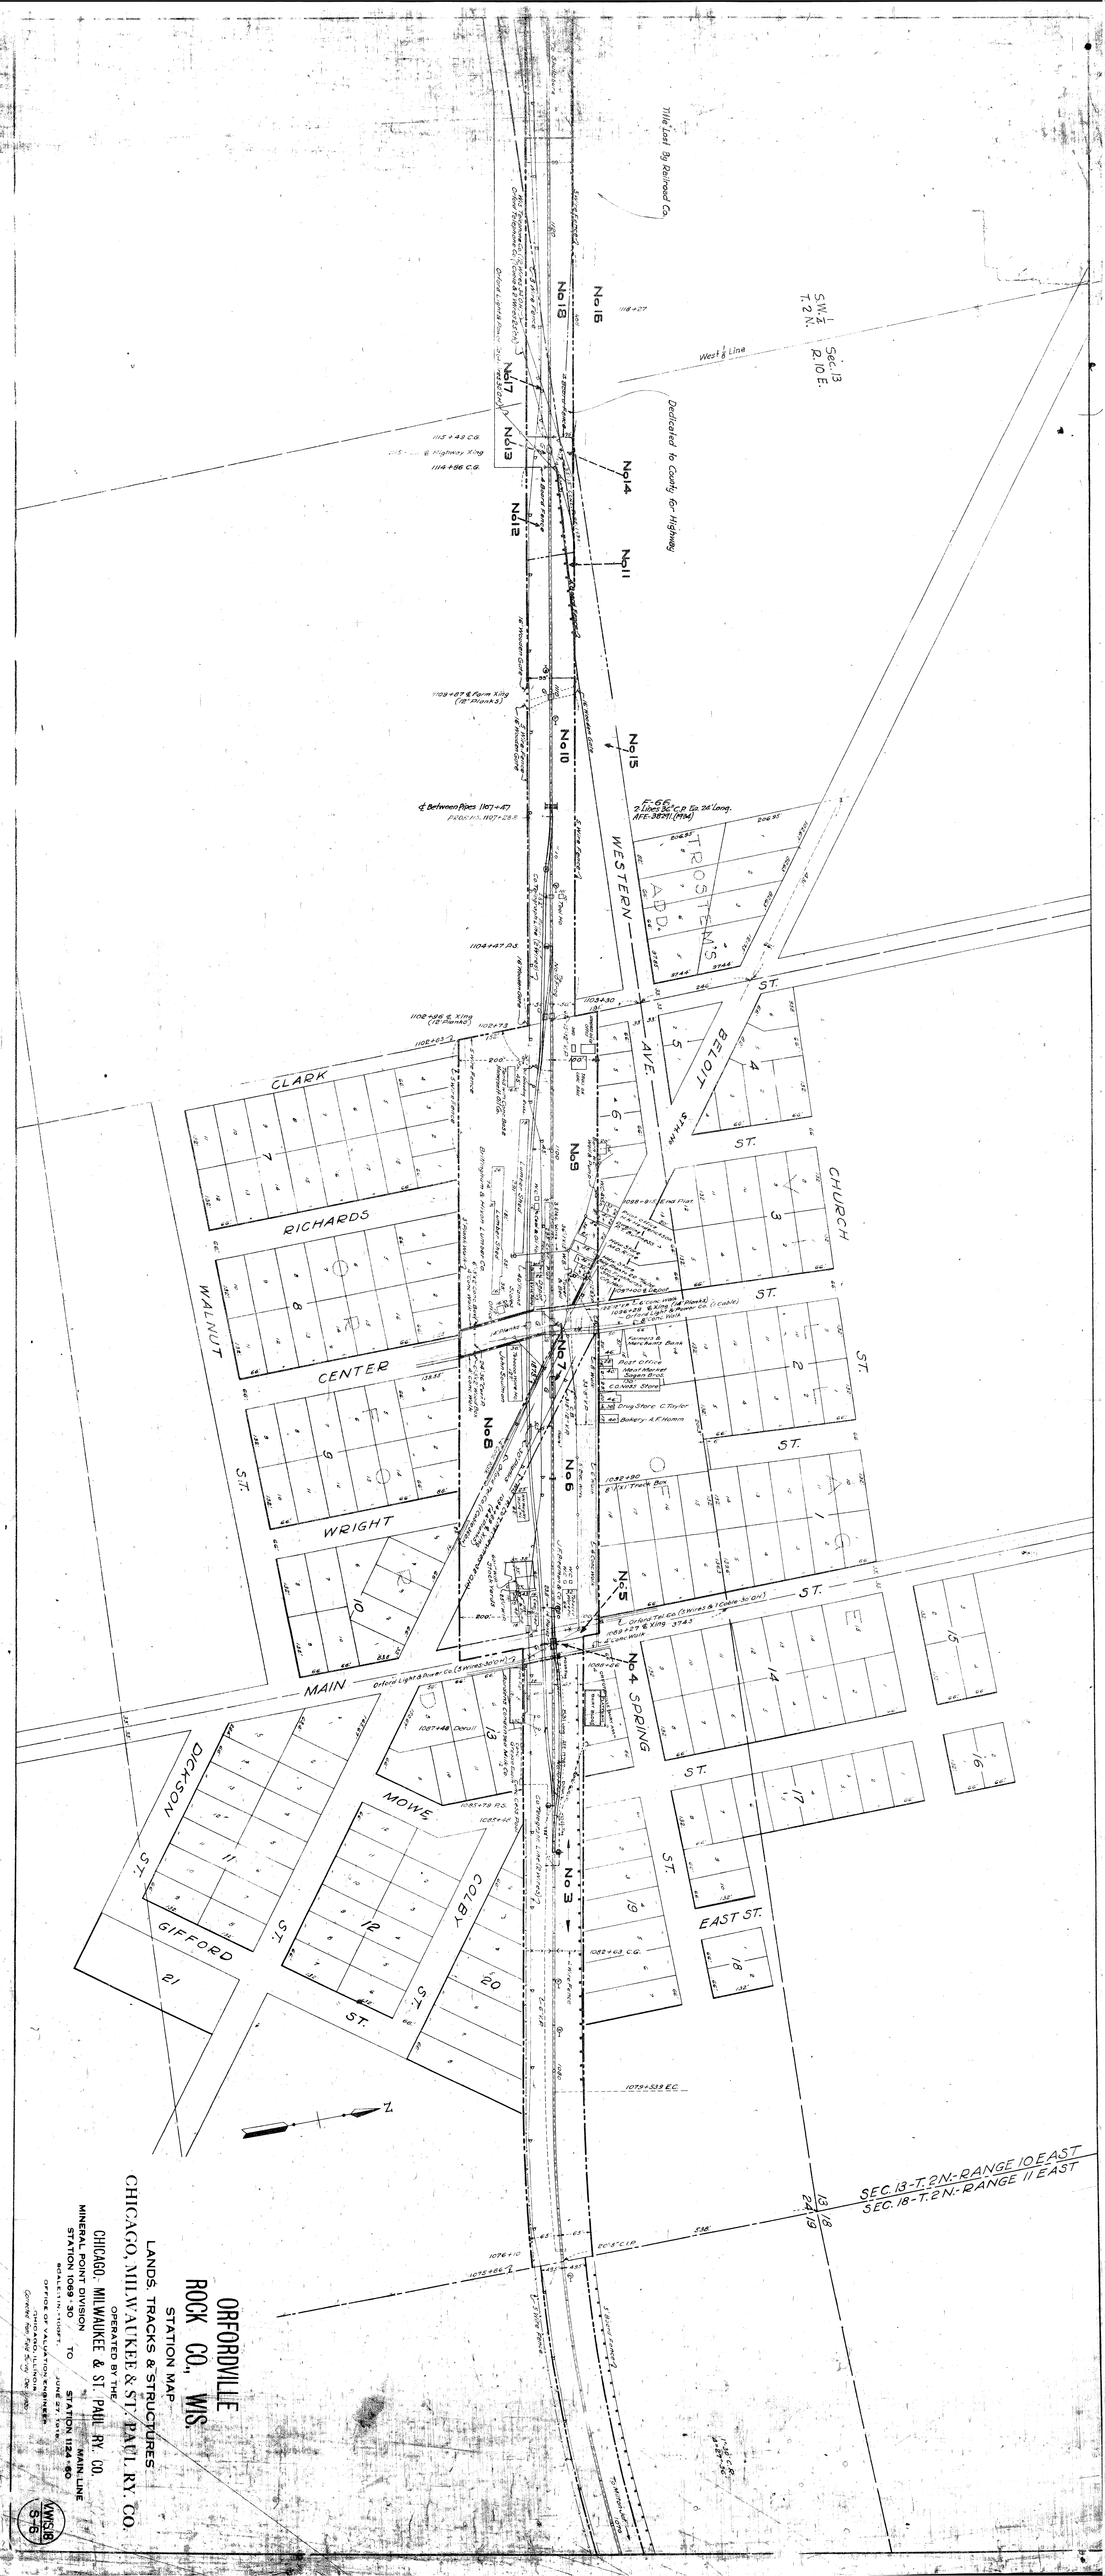

ORFORDVILLE
ROCK CO., WIS.
STATION MAP
LANDS, TRACKS & STRUCTURES
CHICAGO, MILWAUKEE & ST. PAUL RY. CO.
OPERATED BY THE
CHICAGO, MILWAUKEE & ST. PAUL RY. CO.
MINERAL POINT DIVISION
STATION 1224+60 MAIN LINE
TO
STATION 1224+60 MAIN LINE
INSET SHEET
OFFICE OF VALUATION ENGINEER
CHICAGO, ILLINOIS
JUNE 30, 1918
VWS 18
S-6
MAIN
WALNUT
CENTER
WRIGHT
CLARK
RICHARDS
CHURCH
SPRING
EAST ST.
WESTERN AVE.
BELOIT
TROSTEN'S ADD.
DICKSON
GIFFORD
MOWE
COLBY
Title Lost By Railroad Co.
Dedicated to County for Highway
West ¼ Line
SW¼ T. 2 N. R. 10 E. Sec. 13
SEC. 13-T. 2N.-RANGE 10 EAST
SEC. 18-T. 2N.-RANGE 11 EAST
Orford Light & Power Co.
Post Office
Grocery Store C. Taylor
Bakery A.F. Humm
Orford T&Tel Co.
Track Elevation
Track Profile