

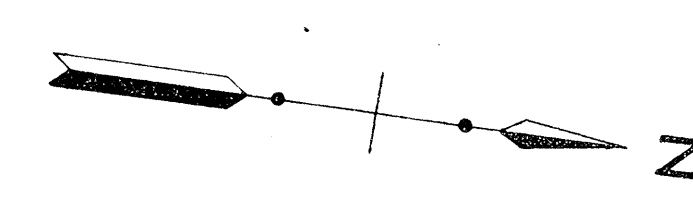


10
T1N
R5E

 

SOUTH WAYNE
LA FAYETTE CO., WIS.
STATION MAP
LANDS, TRACKS & STRUCTURES
CHICAGO, MILWAUKEE & ST. PAUL RY. CO.
OPERATED BY THE
CHICAGO, MILWAUKEE & ST. PAUL RY. CO.
MINERAL POINT DIVISION
STATION 2898+00 TO STATION 2954+10
SCALE 1/4" = 100 FT.
JULY 12, 1918
OFFICE OF VALUATION ENGINEER
CHICAGO, ILLINOIS
Compiled from Field Survey, Jan. 15, 1921.

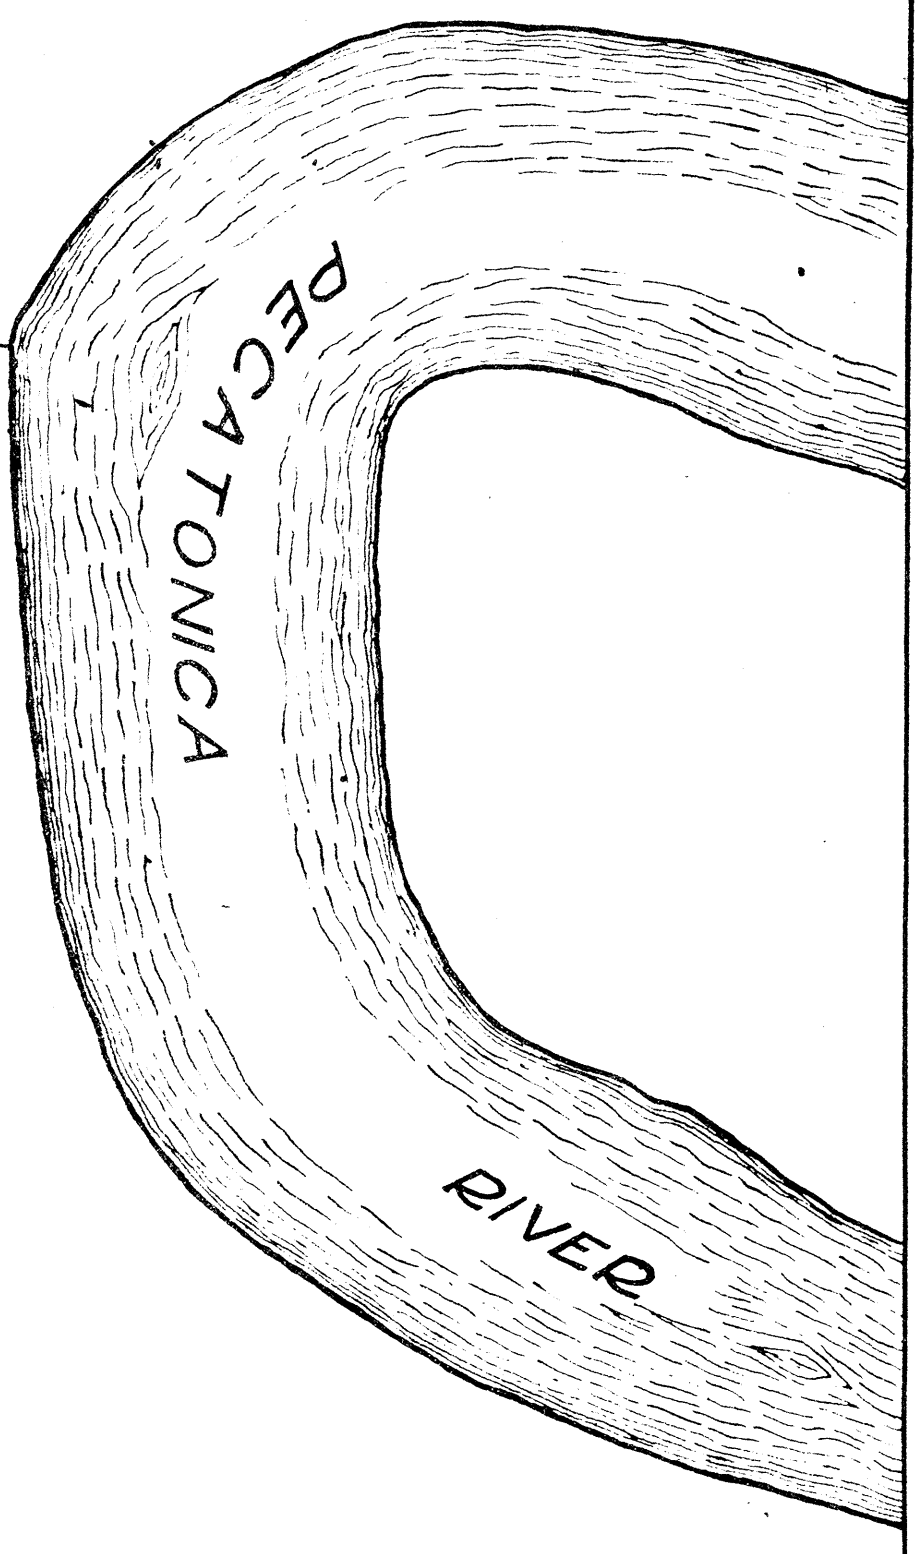