AREA Sq.Ft.	AREA Acres	Parcel Number	Custodian's Number	Instrument	Date	Grantor	Grantee	Record	Remarks
									In N.E.¼S.E.¼,Sec.25, T.29 N., R.16 W.
	3.09	1.	5843	Condemnation Award	Jun.17,1871	O. Olson	West Wis. Ry. Co.	B "10" 507,May 8,1878	" S.½N.½S.W.¼,Sec.30, " "
	9.55	2.	95	Warranty Deed	Jul.24,1871	Dana R. Bailey	" "		" S.E.¼. " "
	7.72	3.)	96	" "	Oct. 6,1871	" " "	" " "	B "Y" 612,Nov.20,1871	" " "
	4.42	4.)	8717	" "	Apr.17,1912	Jane Geurkink	C.St.P.M.& O.Ry.Co.	BR"136" 179,Apr.20,1912	" E.½S.E.¼. " "
33550		5.	" "		Jun.14,1890	John O. Wilford	" "	BR "41" 372,Jun.17,1890	" S.W.¼S.E.¼. Sec. 29 " "
	1.54	6.	4549	Decree	May 1,1872	State of Wisconsin	West Wis. Ry. Co.	BR "" 587,Jan.31,1872	" S.W.¼S.W.¼. " "
	3.15	7.	7978	Warranty Deed	Oct.13,1873	Wm. T. Nvenson	" " "	BR "2" 526,Oct.23,1873	" S.W.¼S.E.¼. " "
	5.57	8.	98						" S.E.¼S.E.¼. " "
	1.20	9.)	4777	" "	Apr. 4,1890	" " "	C.St.P.M.& O.Ry.Co.	BR "53"39&39,Apr.10,1891	" S.W.¼ and S.W.¼&¼¼" "
	3.33	10.)							
26790		11.)							
	1.55	12.	8716	" "	Aug. 6,1912	B.N. Nibbelink	" " "	BR"136" 348,Aug. 8,1912	" S.W.¼S.W.¼ " "
	3.10	13.	8715	" "	Apr.17, "	Albert Geurkink	" " "	" 197,May 1, "	" S.E.¼S.W.¼
									" S.W.¼S.E.¼. " "
	5.11	14.	4547	" "	Jun.11,1890	Gerret Beren Schot	" " "	BR "50"228&229,Jun.18,1890"	" N.E.¼S.W.¼. " "
	1.55	15.	8877	" "	Mar.20,1913	Sarah Serier	" " "	BR"143" 14, Apr. 7,1913	" S.E.¼S.W.¼. " "
	2.25	16.	4548	" "	Jun.11,1890	Olaf A. Sangestad	" " "	BR "50"219&220,Jun.14,1890"	" S.W.¼N.W.¼. Sec. 28. " "
	1.02	17.	8714	" "	Jul. 8,1912	Olaf B. Olson	" " "	BR"136" 335,Jul.23,1912	" " " " "
8255		18.	4630	Quit Claim Deed	Oct.28,1890	Joanna G.Van Kleij	" " "	BR "50" 433,Nov. 5,1890	" W.½N.W.¼N.W.¼. 33, " "
			4631	Warranty Deed	Oct.14,1890	Adolf De Beest	" " "	BR"50"431&432 " "	" " " " "
	2.54	19.	(4740	Guardian's "	Feb.16,1891	H.L.Humphrey,Guardian	" " "	" 591&592,Feb.16,1891	" E.½N.W.¼N.W.¼. 33, " "
			(4741	Quit Claim "	Jan.22,1891	Christena te Gretenhuis	" " "	" 562&563,Jan.22,1891	" " " " "
		20.	8713	Warranty Deed	Apr.29,1912	Herman Gretenhuis,et al	" " "	BR"136" 207,May 7,1912	" " " " "
40875					May 19,1890	School District #4	" " "	" 1644165,May 31, "	" N.E.¼N.W.¼. " "
	1.00	21.	4543	" "	May 21,1890	Jacob Van den Berge	" " "	BR "Y" 276,Oct. 6,1874	" N.E.¼N.W.¼. " "
	3.33	22.	4544	" "	Oct. 3,1871	Richard Catlin	West Wis. Ry. Co.	BR "50"164,May 31,1890	" N.E.¼N.W.¼. " "
	1.95	23.	100	" "	May 21,1890	Jacob Van den Berge	C.St.P.M.& O.Ry.Co.		
	4.74	24.	4544						

AREA Sq.Ft.	AREA Acres	Parcel Number	Custodian's Number	Instrument	Date	Grantor	Grantee	Record	Remarks
	1.45	25.	4542	Warranty Deed	Jun.11,1890	Adrian Serier	C.St.P.M.& O.Ry.Co.	BR"50" 230&231,Jun.19,1890	In W.½N.W.¼N.E.¼,Sec.33,T.29 N.,R.16 W.
	9.18	26.	4540	" "	" 5, "	Gerhart Reehink,et al	" " "	" 204&205, " 10, "	" S.W.¼N.E.¼. " "
	2.74	27.	8712	" "	May 20,1912	Adrian Serier	" " "	BR"136" 218, May 24,1912	" W.½N.E.¼. " "
	3.05	28.	8711	Warranty Deed & Release	May 1 1912	Peter Van Soeeren	" " "	" 228, May 17,1912	" S.E.¼N.E.¼. " "
	3.05	29.	8710	Warranty Deed & Release	May 4,1912	Benjamin Kots	" " "	" 218, May 11,1912	" S.W.¼N.W.¼. Sec.34
	3.00	30.	8709	Warranty Deed & Release	May 1,1912	Hans C. Holbeck	" " "	" 215, " " "	" S.E.¼N.W.¼. Sec.34
19605		31.	8918	Warranty Deed	Jun.25,1913	Oscar H.Holbeck	" " "	BR"143" 143, July 8, 1913	" " " " "
	6.01	32.	8708	Warranty Deed & Release	May 2,1912	Adolph T.Hegre	" " "	BR"136" 214, May 11,1912	" S.W.¼N.E.¼. " "
	6.48	33.	8707	Warranty Deed & Release	May 3,1912	Lawrence Serier	" " "	" 216, " " "	" S.E.¼N.E.¼. " "
	3.35	34.	4541	Warranty Deed	Jun. 7,1890	Wilhelm Gullikson	" " "	BR "50"202&203,Jun.10,1890	" N.E.¼N.E.¼. Sec.33.
37000		35.	4539	" "	Jun. 2,1890	Ole Johnson	" " "	" 206&207,Jun.11,1890	" S.W.¼N.W.¼. Sec.34
	1.05	36.	4533	" "	Aug. 5,1890	Frederick Wilford	" " "	" 290, Aug. 8,1890	" N.W.¼S.W.¼. " "
	1.47	37.	5843	Condemnation Award			West Wis. Ry. Co.		" " " " "
	3.35	38.	5843				" " "		" N.E.¼S.W.¼. " "
	6.21	39.	95	Warranty Deed	Jul.24,1871	Dana R. Bailey	C.St.P.M.& O.Ry.Co.	BR "10"507&508,May 8,1878	" S.E.¼. " "
18000		40.	6536	" "	Aug.26,1901	Ernest E. Connor	" " "	BR "91" 165, Sept. 6,1901	" N.W.¼S.E.¼. " "
	1.50	41.	4632	" "	Aug.25,1890	Frederick J.W Illford	" " "	BR "41" 389, Aug.27,1890	" N.E.¼S.E.¼. " "
32500		42.	8775	" "	Jul.14,1916	Oscar H. Holbeck	" " "	BR 156 201, Jul.27,1916	" S.E.¼N.W.¼. " "
17820		43.	4771	Order	Mar.27,1891	Town of Baldwin			Vacation of Highway

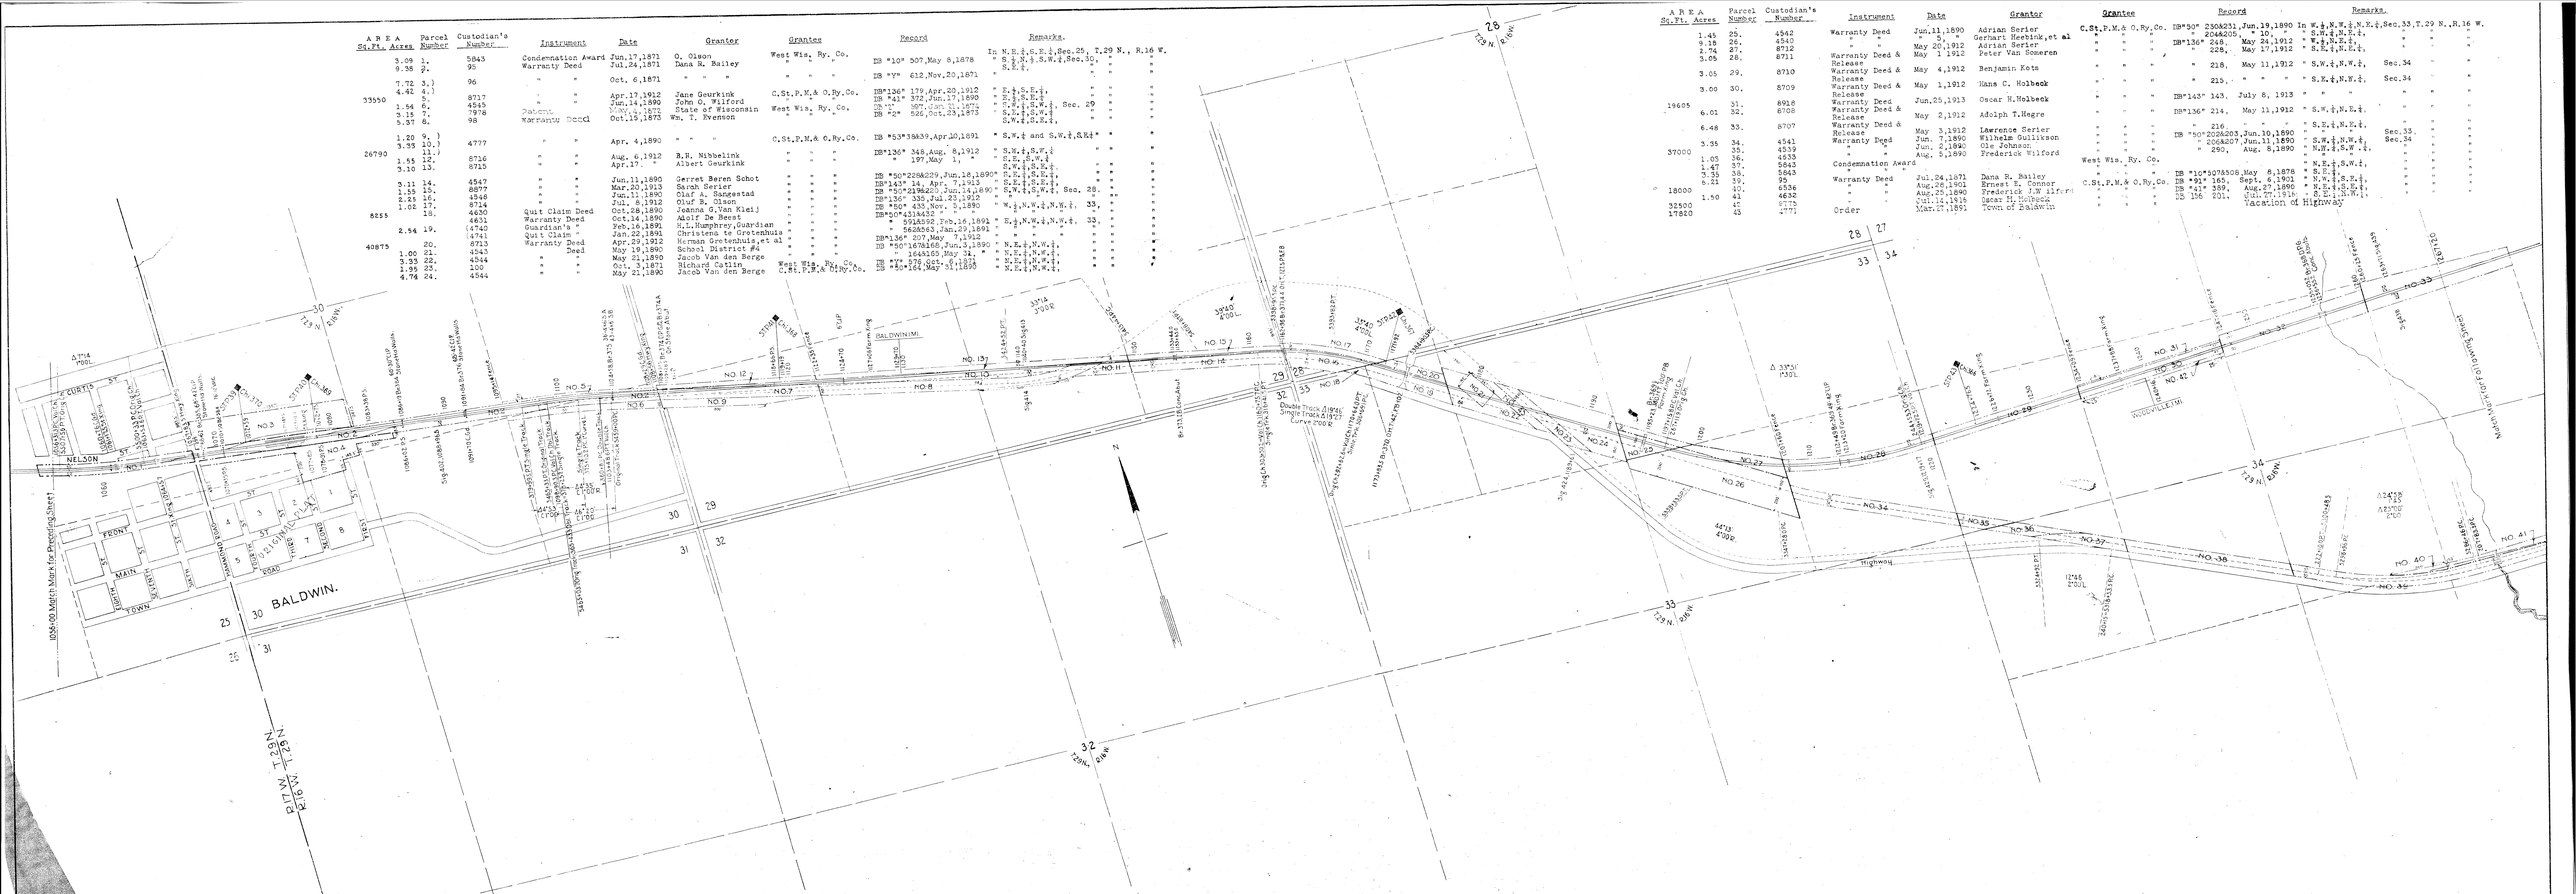

Sheet No 6 of 16 sheets of Chicago, St Paul, Minneapolis and Omaha Railway, Eastern Division, Main Line, from survey station 1056+00 to survey station 1267+20

Frank Hand
Valuation Engineer.

RIGHT OF WAY AND TRACK MAP

CHICAGO ST. PAUL MINNEAPOLIS AND OMAHA RAILWAY CO.

EASTERN DIVISION

HUDSON TO TRUAX

OPERATED BY C.ST.P.M.&O.RY.CO.

STATION 1056+00 TO STATION 1267+20

SCALE, 1 IN.=400 FT.

OFFICE OF CHIEF ENGINEER, ST.PAUL, MINN., JUNE 30, 1917.

V.I
WIS.
6