


Parcel	Acres	Parcel Number	Curtiland's	Assignment	Date	Grantor	Grantee	Record	Remarks
8590	6.15	1.	8706	Warranty Deed	May 6, 1912	Christ. A. Strom	C. S. P. M. & O. Ry. Co.	DB 1367 259 May 17, 1912	In N.E. 1/4, Sec. 34, T. 29 N., R. 16 W.
8705	3.74	2.	8705	Warranty Deed	May 29, 1912	H. D. Strom	"	"	"
8704	12.23	3.	8704	Warranty Deed and Release	Apr. 17, 1912	Hanson & Johnson	"	"	"
13660	2.96	5.	8703	Warranty Deed	Apr. 29, 1912	Hans O. Meyer	"	"	"
4537	4.73	7.	4537	"	June 5, 1890	Woodville Lbr. Co.	"	"	"
4438	9.44	8.	4438	"	Sep. 11, 1889	Ingebrecht Hines	"	"	"
4435	1.56	9.	4435	"	Oct. 7, 1889	Hans Anderson	"	"	"
4432	2.34	10.	4432	"	Sep. 23, 1889	Ellis Cress	"	"	"
4536	6.07	12.	4536	"	Jun. 5, 1890	Woodville Lbr. Co.	"	"	"
35600	3.14	13.	4537	"	May 8, 1912	Lane Wiggins	"	"	"
15000	6.25	15.	4536	"	June 5, 1890	Woodville Lbr. Co.	"	"	"
14000	2.51	17.	114	Gulf Claim Deed	Oct. 11, 1872	Samuel F. Hersey	West W. Ry. Co.	"	"
1735	1.57	20.	114	Warranty Deed	Oct. 7, 1872	Isaac Staples	"	"	"
17000	3.40	22.	4337	"	June 5, 1890	Woodville Lbr. Co.	"	"	"
2475	1.02	23.	8009	Warranty Deed and Release	Jun. 27, 1912	Debey Thompson	"	"	"
8701	1.57	21.	8701	"	May 11, 1912	Peter Thompson	"	"	"
1735	1.57	21.	8701	"	Sep. 21, 1912	E. W. Hains	"	"	"
4450	2.21	22.	8701	"	Oct. 10, 1889	J. A. Docker et al	"	"	"
8702	2.21	23.	8702	"	May 8, 1912	Artt Nelson	"	"	"
8009	7.80	23.	8009	"	Jun. 27, 1912	Debey Thompson	"	"	"

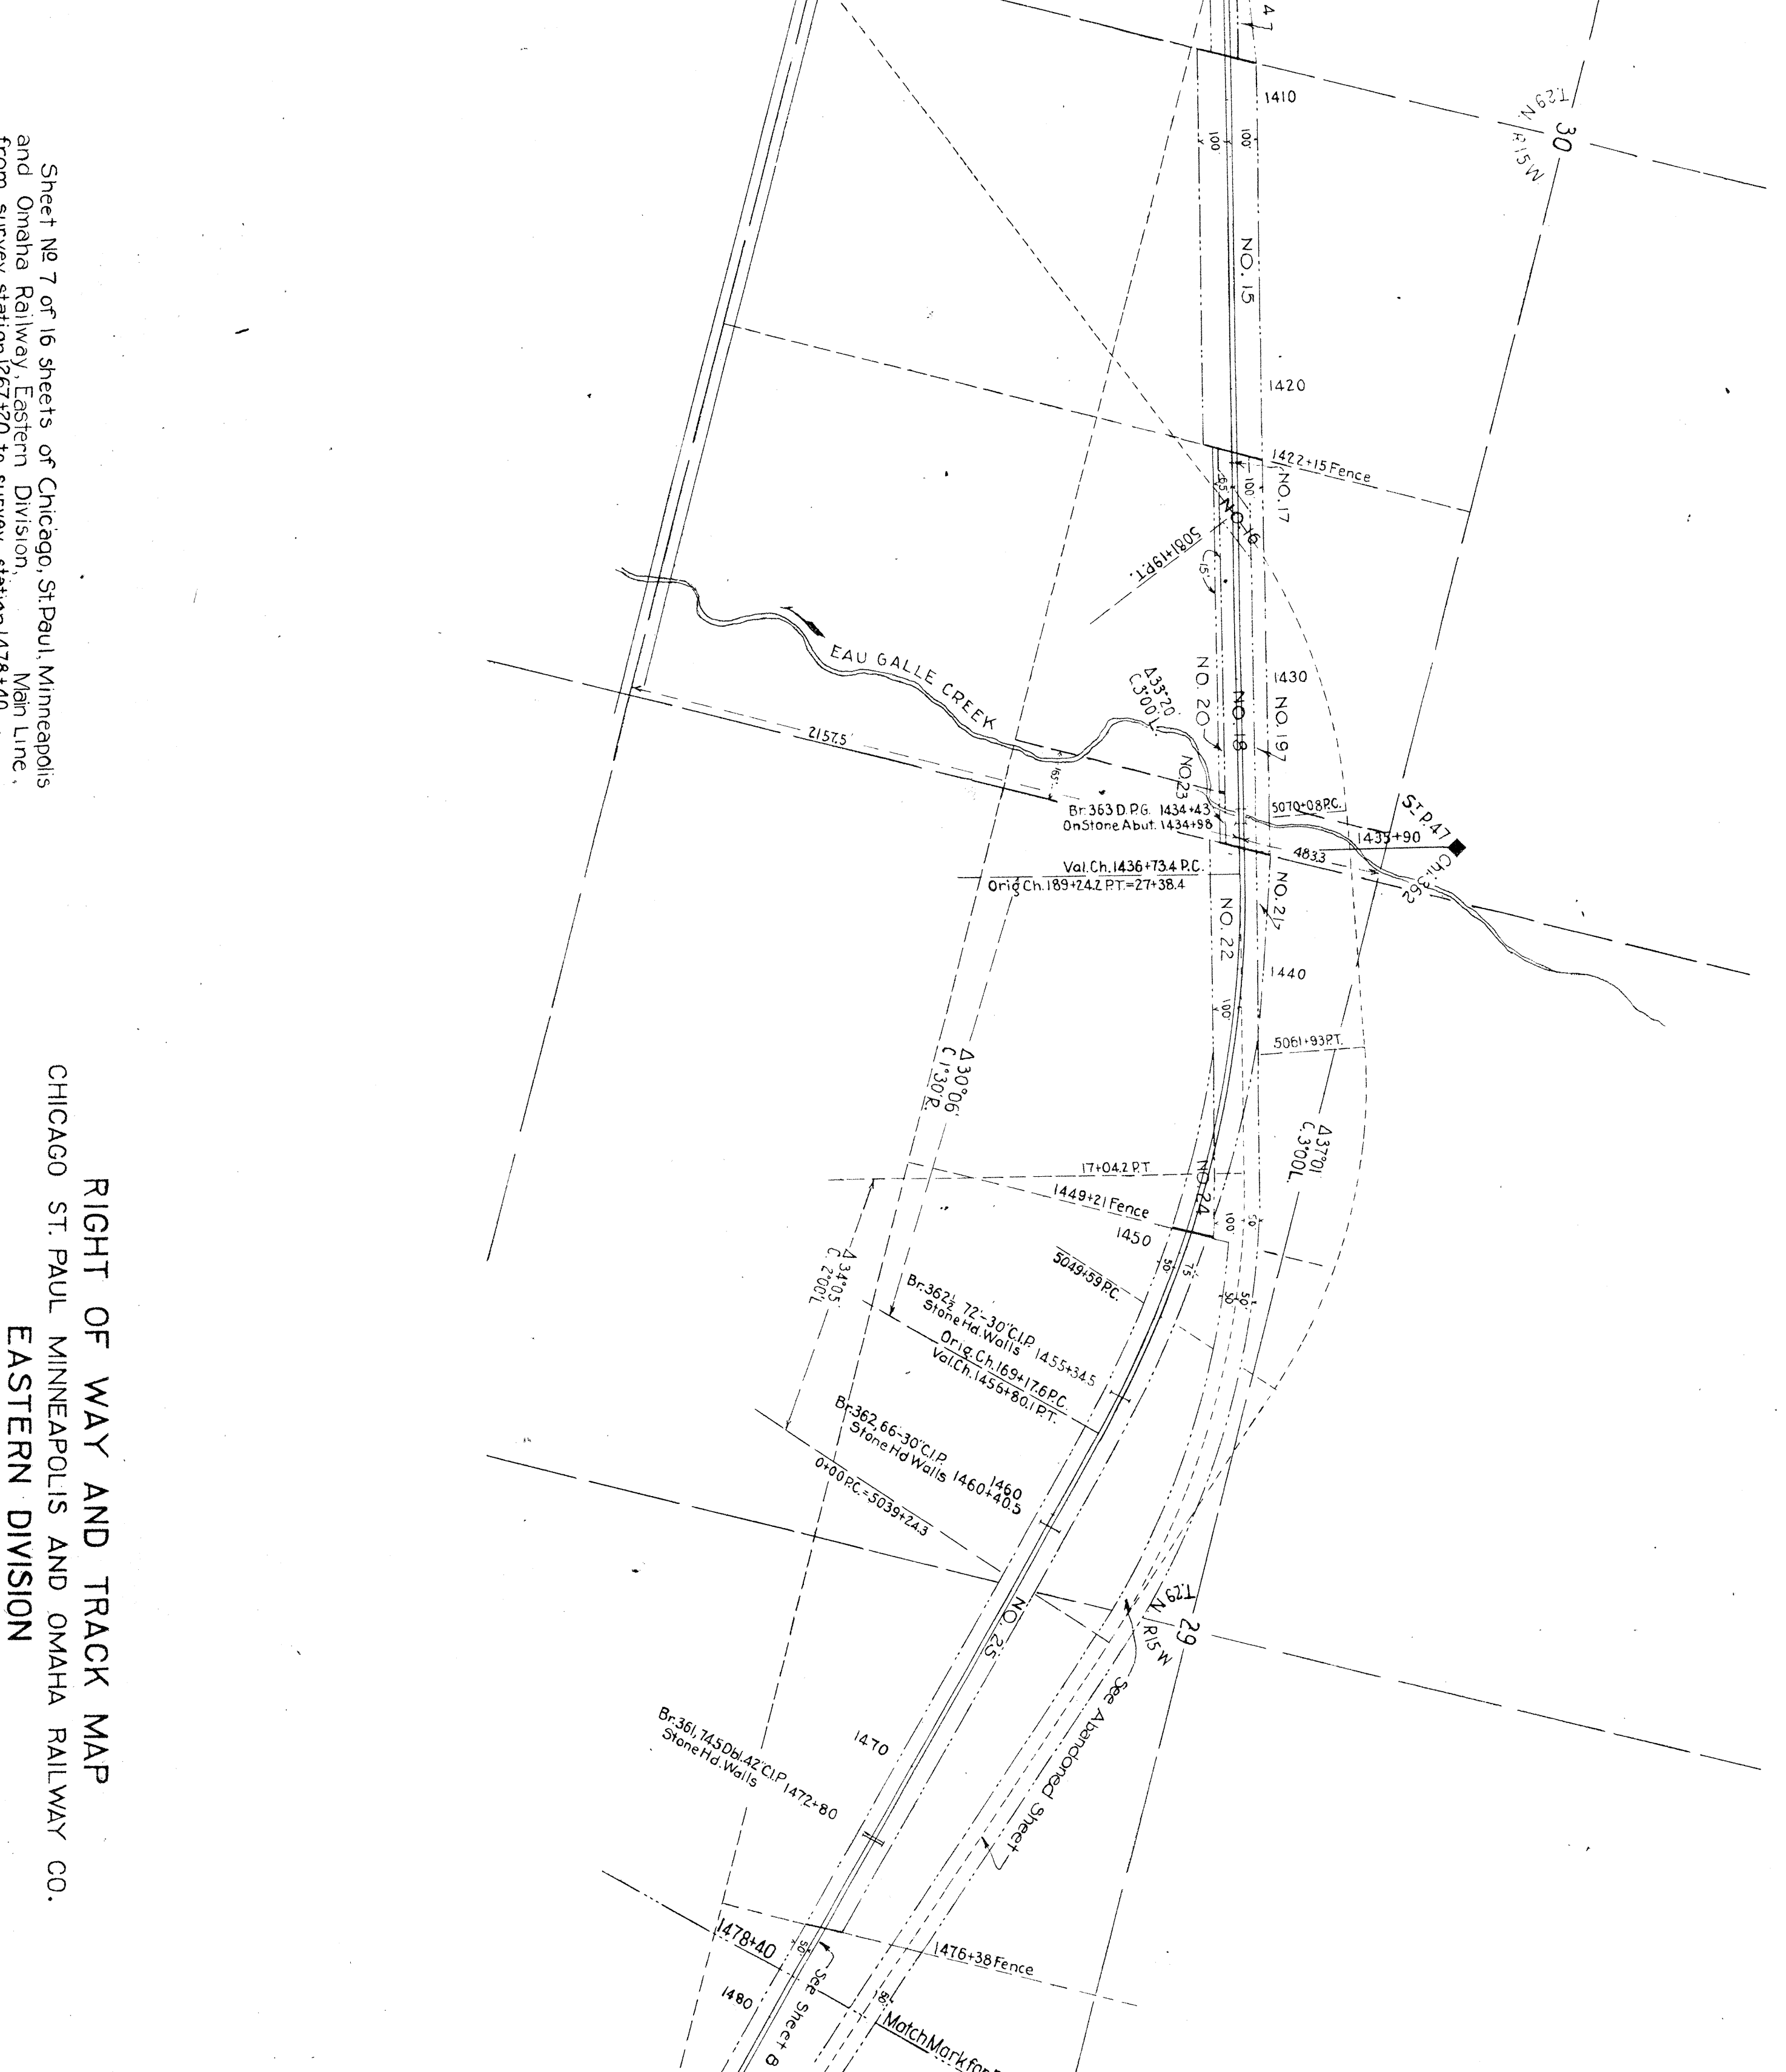

RIGHT OF WAY AND TRACK MAP
CHICAGO ST. PAUL MINNEAPOLIS AND OMAHA RAILWAY CO.
EASTERN DIVISION
HUDSON TO TRUAX
OPERATED BY C. S. P. M. & O. RY. CO.
STATION 1267+20 TO STATION 1478+40
SCALE, 1 IN. = 400 FT.
OFFICE OF CHIEF ENGINEER, ST. PAUL, MINN., JUNE 30, 1917.