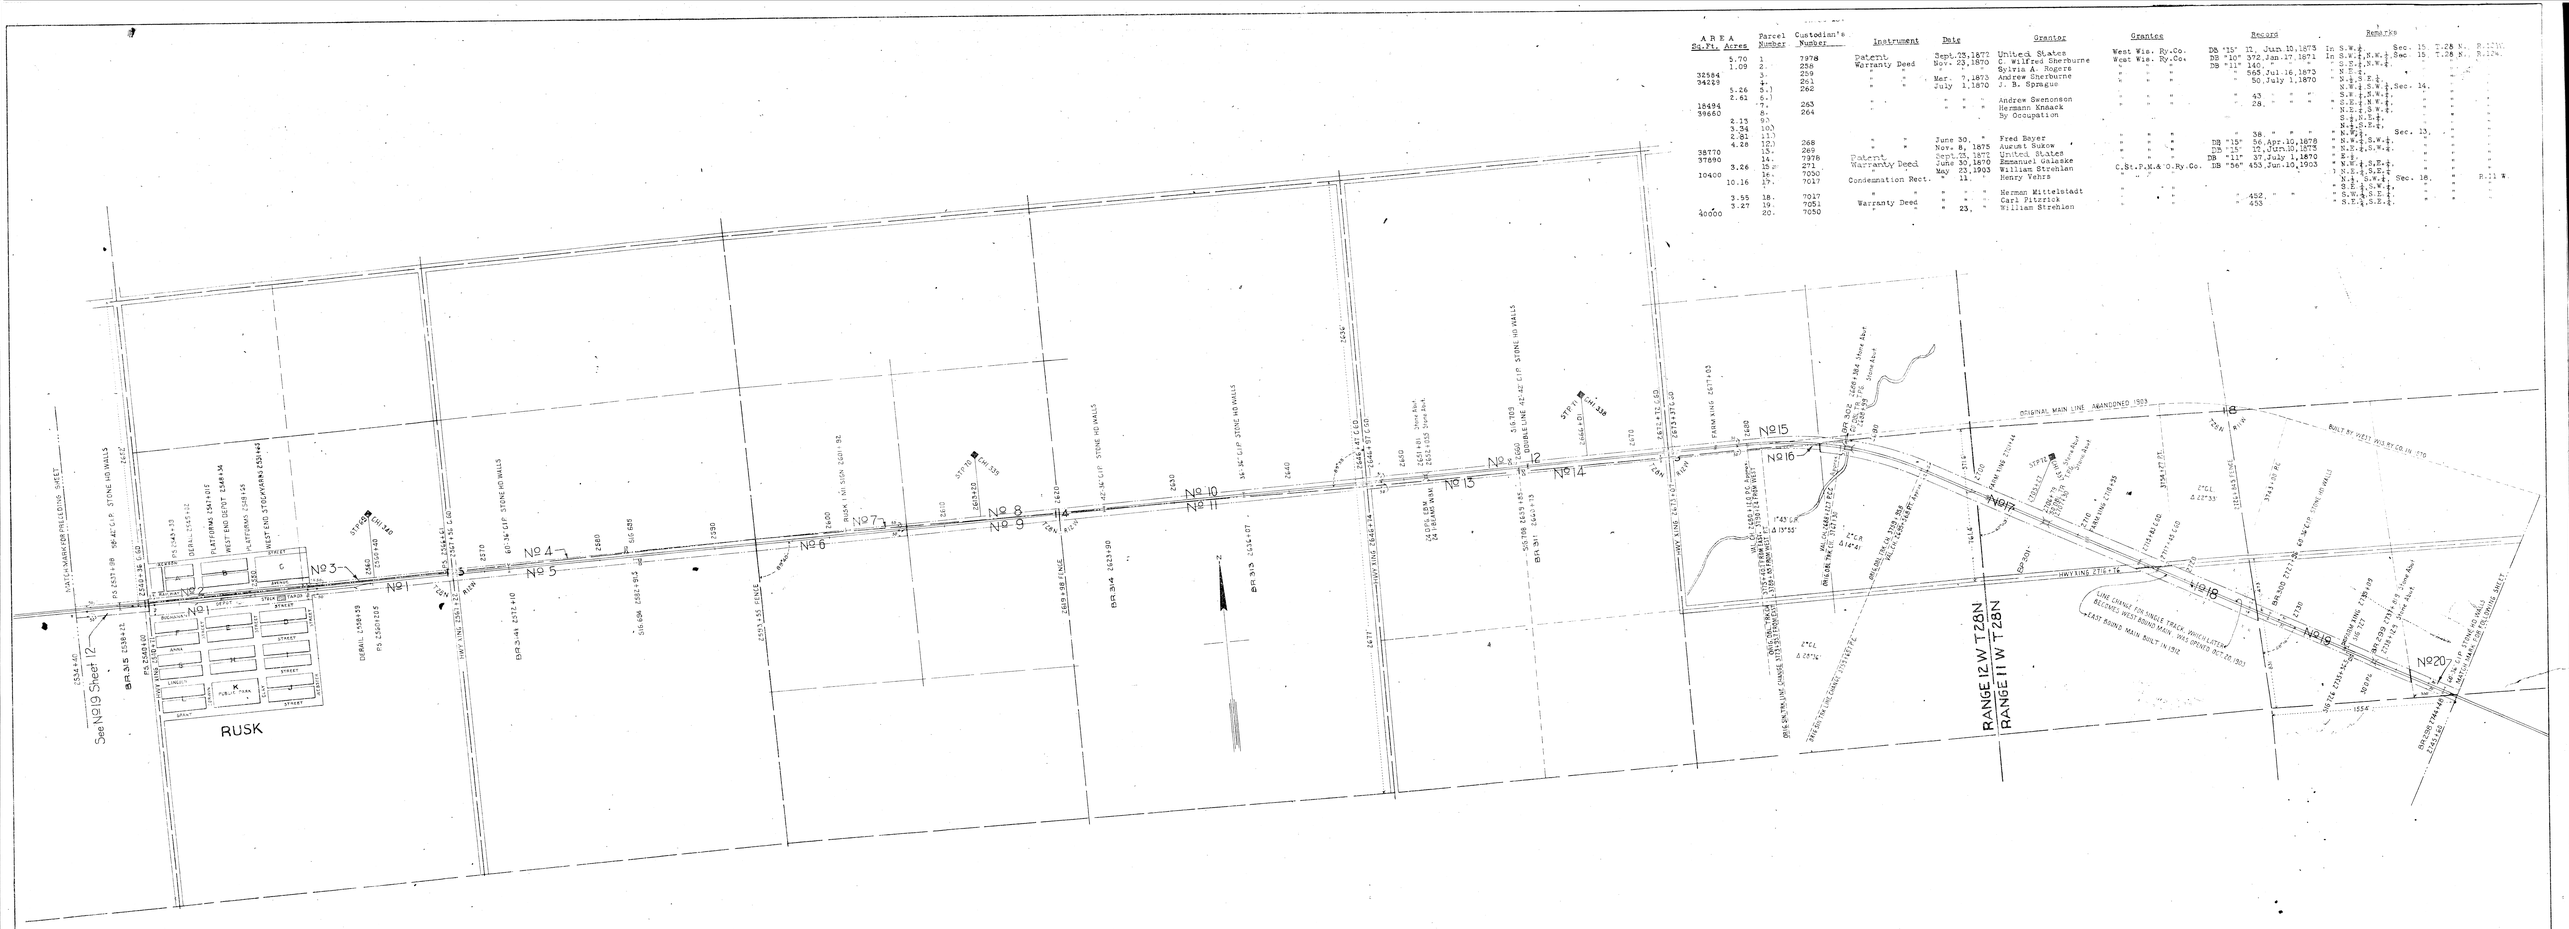

AREA Sq.Ft.	Acres	Parcel Number	Custodian's Number	Instrument	Date	Grantor	Grantee	Record	Remarks
	5.70	1.	7978	Patent	Sept. 23, 1872	United States	West Wis. Ry. Co.	DB "15" 11, Jun 10, 1873	In S.W.¼ Sec. 15 T.28 N. R.11W.
	1.09	2.	258	Warranty Deed	Nov. 23, 1870	C. Wilfred Sherburne	West Wis. Ry. Co.	DB "10" 372, Jan. 17, 1871	In S.W.¼ Sec. 15 T.28 N. R.11W.
				" "		Sylvia A. Rogers	" " "	DB "11" 140, " "	" S.E.¼ S.W.¼ " " " "
32584		3.	259	" "	Mar. 7, 1873	Andrew Sherburne	" " "	" 565, Jul. 16, 1873	" N.E.¼ " " " " "
34229		4.	261	" "	July 1, 1870	J. B. Sprague	" " "	" 50, July 1, 1870	" N.W.¼ S.W.¼ " " " "
	5.26	5.)	262	" "					N.W.¼ S.W.¼ Sec. 14. " " "
	2.81	6.)						" 43, " " "	S.E.¼ S.W.¼ " " " "
18494		7.	263	" "	" " "	Andrew Swensonsen	" " "	" 28, " " "	" S.E.¼ N.W.¼ " " " "
39660		8.	264	" "	" " "	Hermann Knaack			" N.E.¼ S.W.¼ " " " "
						By Occupation			" S.W.¼ N.E.¼ " " " "
	2.15	9.)							" S.E.¼ N.E.¼ " " " "
	3.34	10.)							" N.W.¼ " Sec. 13. " " "
	2.81	11.)						" 38, " " "	" N.E.¼ " " " " "
	4.28	12.)	268	" "	June 30, "	Fred Beyer	" " "	DB "15" 56, Apr. 10, 1878	" N.W.¼ S.W.¼ " " " "
38770		13.	269	" "	Nov. 8, 1875	August Sukow	" " "	DB "15" 10, Jun. 10, 1878	" N.E.¼ S.W.¼ " " " "
37690		14.	7978	Patent	Sept. 23, 1872	United States	" " "	DB "11" 37, July 1, 1870	" E.½ " " " " "
	3.26	15.	271	Warranty Deed	June 30, 1870	Emanuel Gelaske	C.St.P.M.& O.Ry.Co.	DB "56" 453, Jun. 10, 1903	" N.W.¼ S.E.¼ " " " "
10400		16.	7050		May 23, 1903	William Strehlen			" N.E.¼ S.E.¼ " " " "
	10.16	17.	7017	Condemnation Rect.	" 11, "	Henry Yehrs	" " "		" N.½ S.W.¼ Sec. 18. " " R.11 W.
									" S.E.¼ S.W.¼ " " " "
	3.55	18.	7027	" "	" " "	Herman Mittelstadt	" " "	" 452, " "	" S.W.¼ S.E.¼ " " " "
	5.27	19.	7051	Warranty Deed	" " "	Carl Pitzrick	" " "	" 453	" S.E.¼ S.E.¼ " " " "
40000		20.	7050	" "	" 23, "	William Strehlen			

Sheet No 13 of 16 sheets of Chicago, St. Paul, Minneapolis and Omaha Railway, Eastern Division, Main Line, from survey station 2534+40 to survey station 2745+60

Valuation Engineer.

RIGHT OF WAY AND TRACK MAP

CHICAGO ST. PAUL MINNEAPOLIS AND OMAHA RAILWAY CO.

EASTERN DIVISION

HUDSON TO TRUAX

OPERATED BY C.St.P.M.&O.Ry.Co.

STATION 2534+40 TO STATION 2745+60

SCALE, 1 IN. = 400 FT.

OFFICE OF CHIEF ENGINEER, ST. PAUL, MINN., JUNE 30, 1917.

V.1 WIS. 13