AREA Sq.Ft.	AREA Acres	Parcel Number	Custodian's Number	Instrument	Date	Grantor	Grantee	Record	Remarks
13650		1.	8662	Warranty Deed	Apr. 8,1912	William Siedenberg,et al	C.St.P.M.& O.Ry.Co.	DB "77" 427,Apr. 15,1912	In S.E.¼,S.W.¼,Sec.26, T.28 N., R.11 W
	1.59	2.	"	"	"	By Occupation	"	"	N.E.¼,N.W.¼,Sec.35, " "
13125		3.	8661	"	"	William Siedenberg	"	" " 385, " 3, "	" "
	6.24	4.	295	"	"	Aug. 8,1873	Henry Siedenberg,	DB "14" 145,Sept.12,1874	N.½,N.E.¼. " "
	1.56	5.	8660	"	"	Apr. 1,1912	C.St.P.M.& O.Ry.Co.	DB "77" 384,Apr. 5,1912	" "
	3.04	6.	296	"	"	Jul.12,1871	Frederick Ausman	West Wis. Ry. Co.	DB "11" 386,Dec.11,1871	N.W.¼,N.W.¼,Sec.36, " "
33100		7.	8659	"	"	Apr. 1,1912	Otto Meyer	C.St.P.M.& O.Ry.Co.	DB "77" 383,Apr. 3,1912	" " " " " "
	3.17	8.	297	"	"	Nov.24,1882	John Shellhouse	" "	DB "24" 500,Dec. 26,1882	E.½,N.W.¼. " "
	1.11	9.	8658	"	"	Mar.19,1912	Alfred Stavrum	" "	DB "77" 370,Mar. 30,1912	" "
	6.27	10.	298	"	"	Apr. 8,1886	William Gerking	" "	DB "32" 371,Apr. 16,1886	S.½,N.E.¼. " "
	1.57	11.	8657	"	"	Mar.19,1912	William Gehrking	" "	DB "77" 360,Mar.26,1912	N.E.¼. " "
	7.61	12.	5638	"	"	Oct. 9,1896	Sophia M.L.Siedenberg	" "	DB "68" 167,Dec. 16,1896	N.W.¼. Sec.31, " R.10 W.
	10.92	13.	5458	"	"	Feb.16,1895	William G. Wheeler	" "	DB "63" 227,May 11, 1895	N.½,S.W.¼. " "
	6.81	14.				By Occupation			N.E.¼. " "
	2.14	15.	306	"	Dec.27,1881	Asa H. Conkey	" "	DB "31" 632,Dec.29,1881	S.W.¼,S.W.¼,Sec.32, " "
	4.69	16.	401	"	Jun.28,1870	Alpen McMillen	West Wis. Ry. Co.	DB "11" 3,June 28,1870	N.W.¼. Sec. 5, T.27 N., "
	5.10	17.	9747	Condemnation Award	Sep.19,1870	John Koll	" "	Box 23 Sept.23,1870 of records	N.E.¼. " " " "

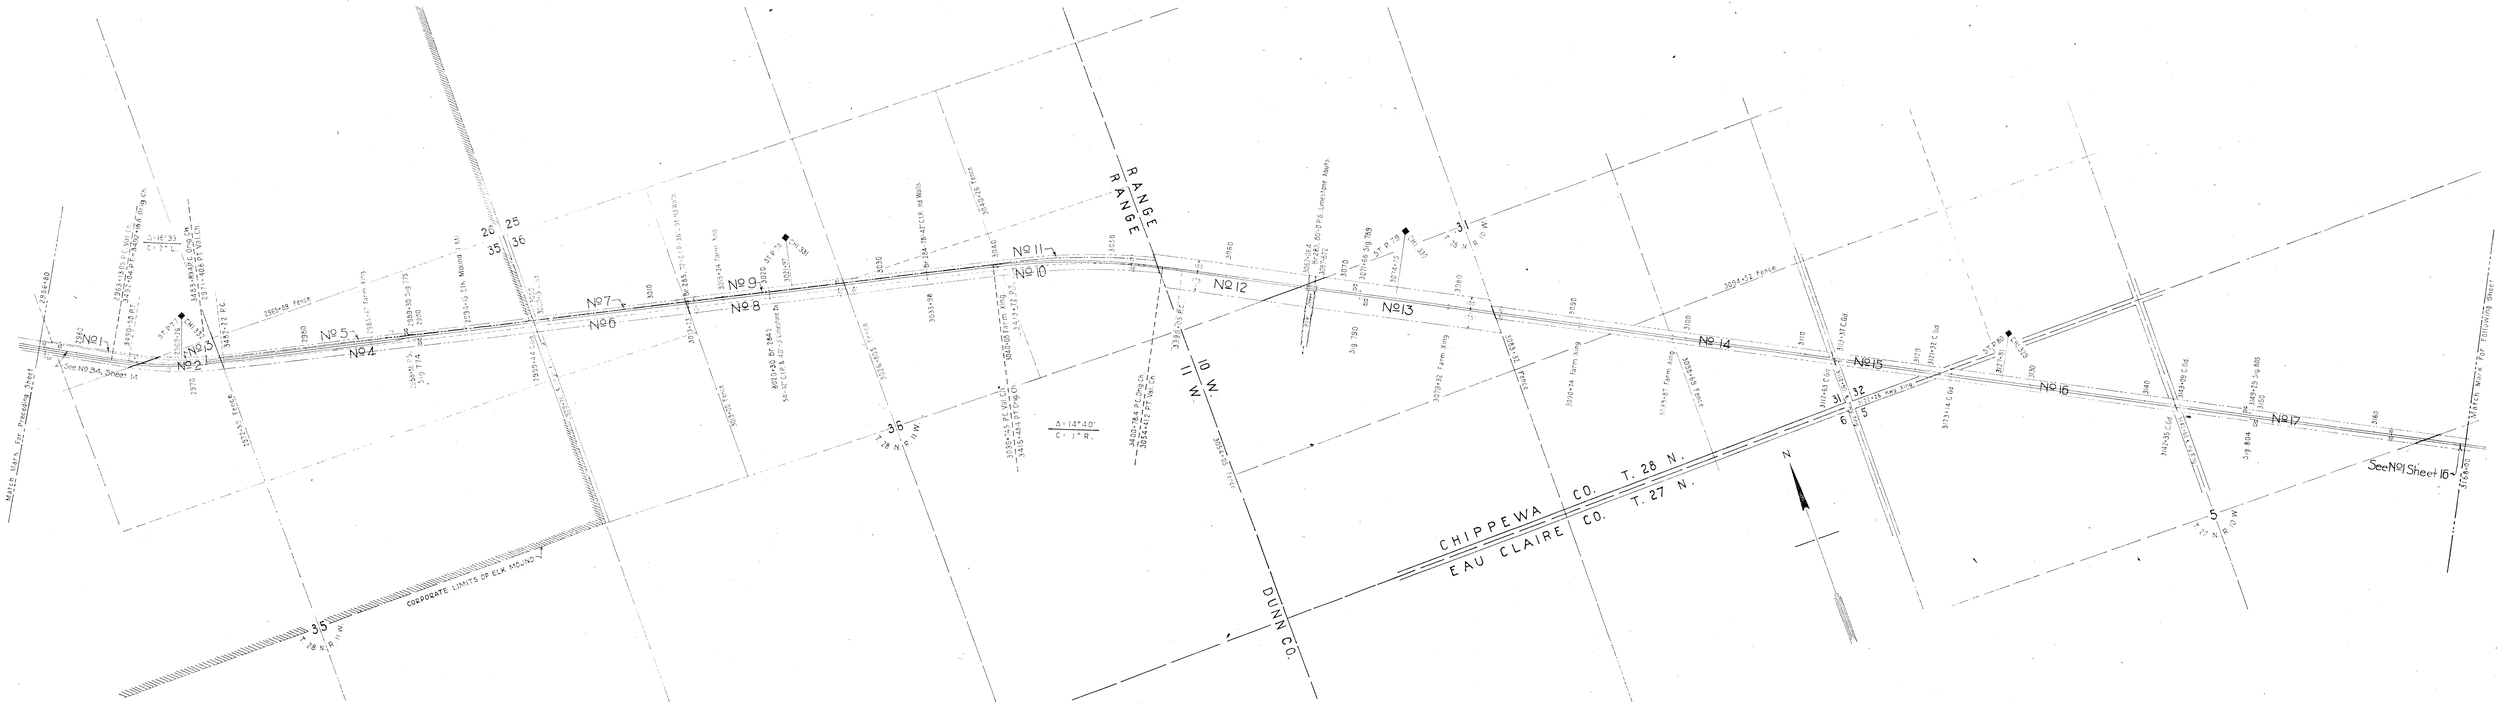

Sheet No 15 of 16 sheets of Chicago, St Paul, Minneapolis and Omaha Railway, Eastern Division, Main Line, from survey station 2956+80 to survey station 3168+00

Valuation Engineer.

RIGHT OF WAY AND TRACK MAP

CHICAGO ST. PAUL MINNEAPOLIS AND OMAHA RAILWAY CO.

EASTERN DIVISION

HUDSON TO TRUAX

OPERATED BY C.ST.P.M.&O.RY.CO.

STATION 2956+80 TO STATION 3168+00

SCALE, 1 IN. = 400 FT.

OFFICE OF CHIEF ENGINEER, ST. PAUL, MINN., JUNE 30 1917.

V I
WIS.
15