AREA Sq.Ft.	Acres														
38400	21	4059	Warranty	"	May 2,1899	Maria B Malaren	"	"	"	DR#67#410,May 20,1899	Add.in S.E.¼,S.W.¼	"	"	"	
35400	23	7370	Patent		Aug.19,1882	State of Wisconsin	"	"	"	DR#57#258,Oct.16,1882	" " S.E.¼,S.W.¼	"	"	"	
20760	23	6262	Warranty	"	Apr. 28,1898	R. C. Hine	"	"	"	DR#51#457, " "	" " S.E.¼,S.W.¼	2	24	"	
	1.40	24	(6673	"	"	May 22,1895	Joseph Narseis	"	"	"	DR#53#420, " "	" "	"	"	"
			6003	Quit Claim	"	" " "	Uzma Faris	"	"	"	DR#53#420, " "	" "	"	"	"
	3.13	25					By Occupation					In	"	"	"
34025		25	6011	Warranty	"	Apr.21, "	Maria B. Malaren	"	"	"	DR#51#446, " 15, "	Add.in	"	"	"
4500		27					By Occupation					" "	"	"	"
18000		28	6081	"	"	Aug.18 "	Maria B Malaren	"	"	"	" " 497,Aug.24, "	In	"	"	"
	2.85	29					By Occupation					Add.in S.E.¼,S.W.¼	"	"	"
	1.71	29	6309	"	"	Oct.12,1900	Edwin L Woodman	"	"	"	DR#57#413,Oct.20,1900	" "	"	"	"
	1.43	31										In S.E.¼,S.W.¼	"	"	"
	6.34	32					By Occupation					Add.in	"	"	"
	4.00	33	(5960	Quit Claim	"	Oct.21,1901	C A Baxter	"	"	"	DR#54#309,Oct.28,1901	" "	"	"	"
			5961	"	"	" "	Thomas Zimmerman	"	"	"	" " 395, " "	" "	"	"	"
			(6963	Condemn,Decr.		Jan.14, "	" " and					" "	"	"	"
							G. A. Foster								
	3.77	34	7580	"	"	Apr.17,1906	Thomas Zimmerman	"	"	"		In	"	"	"

AREA Sq.Ft.	Acres	Fam. Cust. Ch.	Sec.	Sheets	Instrument	Date	Grantor	Grantee	Record	Remarks
	2.07	1	7078		Patent	Mar. 3,1870	State of Wisconsin	West Wis. Ry. Co.	DR#26" 85,Jun.11,1875	In S.E.¼,S.W.¼, Sec. 29, T.25 N., R.5 W.
	3.35	2	7550		Easement	Jul.29,1874	Charles W. Pettis	" " "	DR#54#218,Jul.29,1874	" " " " " " " "
	1.77	3	6089		Warranty Deed	Jul.12,1899	Alvah D. Pettis	C.St.P.M.& O.Ry.Co.	DR#47#411,Jul.29,1899	Add.in S.W.¼,S.W.¼
	1.77	4	7536	"	"	Mar. 6,1906	Alvah D. Pettis	" " "	DR#61" 74,Mar.14,1906	" " S.W.¼,S.W.¼
							By Occupation			" " S.W.¼,S.W.¼
8250		5								" " S.W.¼,S.W.¼
190		6	554	"	"	Jul.27,1874	Granville Pettis	West Wis. Ry. Co.	DR#54#210,Jul.28,1874	" " S.W.¼,S.W.¼
	5.15	7	555	"	"	" "	John P McClanathan	" " "	" 211, " "	" " S.W.¼,S.W.¼ and
										" " S.W.¼,S.W.¼
	1.98	8	557	"	"	" "	Alvin W Jenkins	" " "	" 217, " "	" " S.W.¼,S.W.¼
	3.84	9	556		Easement	" "	Alfred McClanathan	" " "	" 220, " "	" " S.W.¼,S.W.¼
	3.80	10	6978		Patent	Mar. 3,1870	State of Wisconsin	" " "	DR#26" 85,Jun.11,1875	" " S.W.¼,S.W.¼ 27,
17000		11					By Occupation			" " S.W.¼,S.W.¼ 34
	4.03	12	561		Warranty Deed	Jul.27,1874	George McClanathan	" " "	DR#57#222,Jul.28,1874	" " S.W.¼,S.W.¼, "
8412		13	7558	"	"	Mar. 5,1906	Peter Feichter	C.St.P.M.& O.Ry.Co.	DR#61" 72,Mar.14,1906	Add. in S.W.¼,S.W.¼, "
7218		14					By Occupation			Occ. in S.W.¼,S.W.¼ "
	3.92	15	554	"	"	Jul.27,1874	Elias D. Dole	West Wis. Ry. Co.	DR#57#210,Jul.28,1874	In S.W.¼,S.W.¼ "
	1.33	16	(7564	"	"	Jul.19,1876	Charles E Hamberg	C.St.P.M.& O.Ry.Co.	DR#51#256,Jul.24,1906	Add.in S.W.¼,S.W.¼ "
			(7564	Quit Claim	"	" "	Henry Dumay	" " "	DR#57#466,Jul.24,1906	" " "
	2.14	17					By Occupation			In S.W.¼,S.W.¼ "
										" S.W.¼,S.W.¼ "
7800		18	7939		Warranty	Apr. 2,1906	Alfred McClanathan	West Wis. Ry. Co.	DR#51#119,Apr. 6,1906	" S.W.¼,S.W.¼ "
	7.36	19	560	"	"	June 7,1871	Andrew G Hanchan	C.St.P.M.& O.Ry.Co.	DR#27#164,Jun.15,1871	" S.W.¼,S.W.¼ "
	4.04	20	7978		Patent	Aug.19,1882	State of Wisconsin	" " "	DR#32#209,Oct.16,1882	" S.W.¼,S.W.¼ 35 and
										" S.W.¼,S.W.¼ "

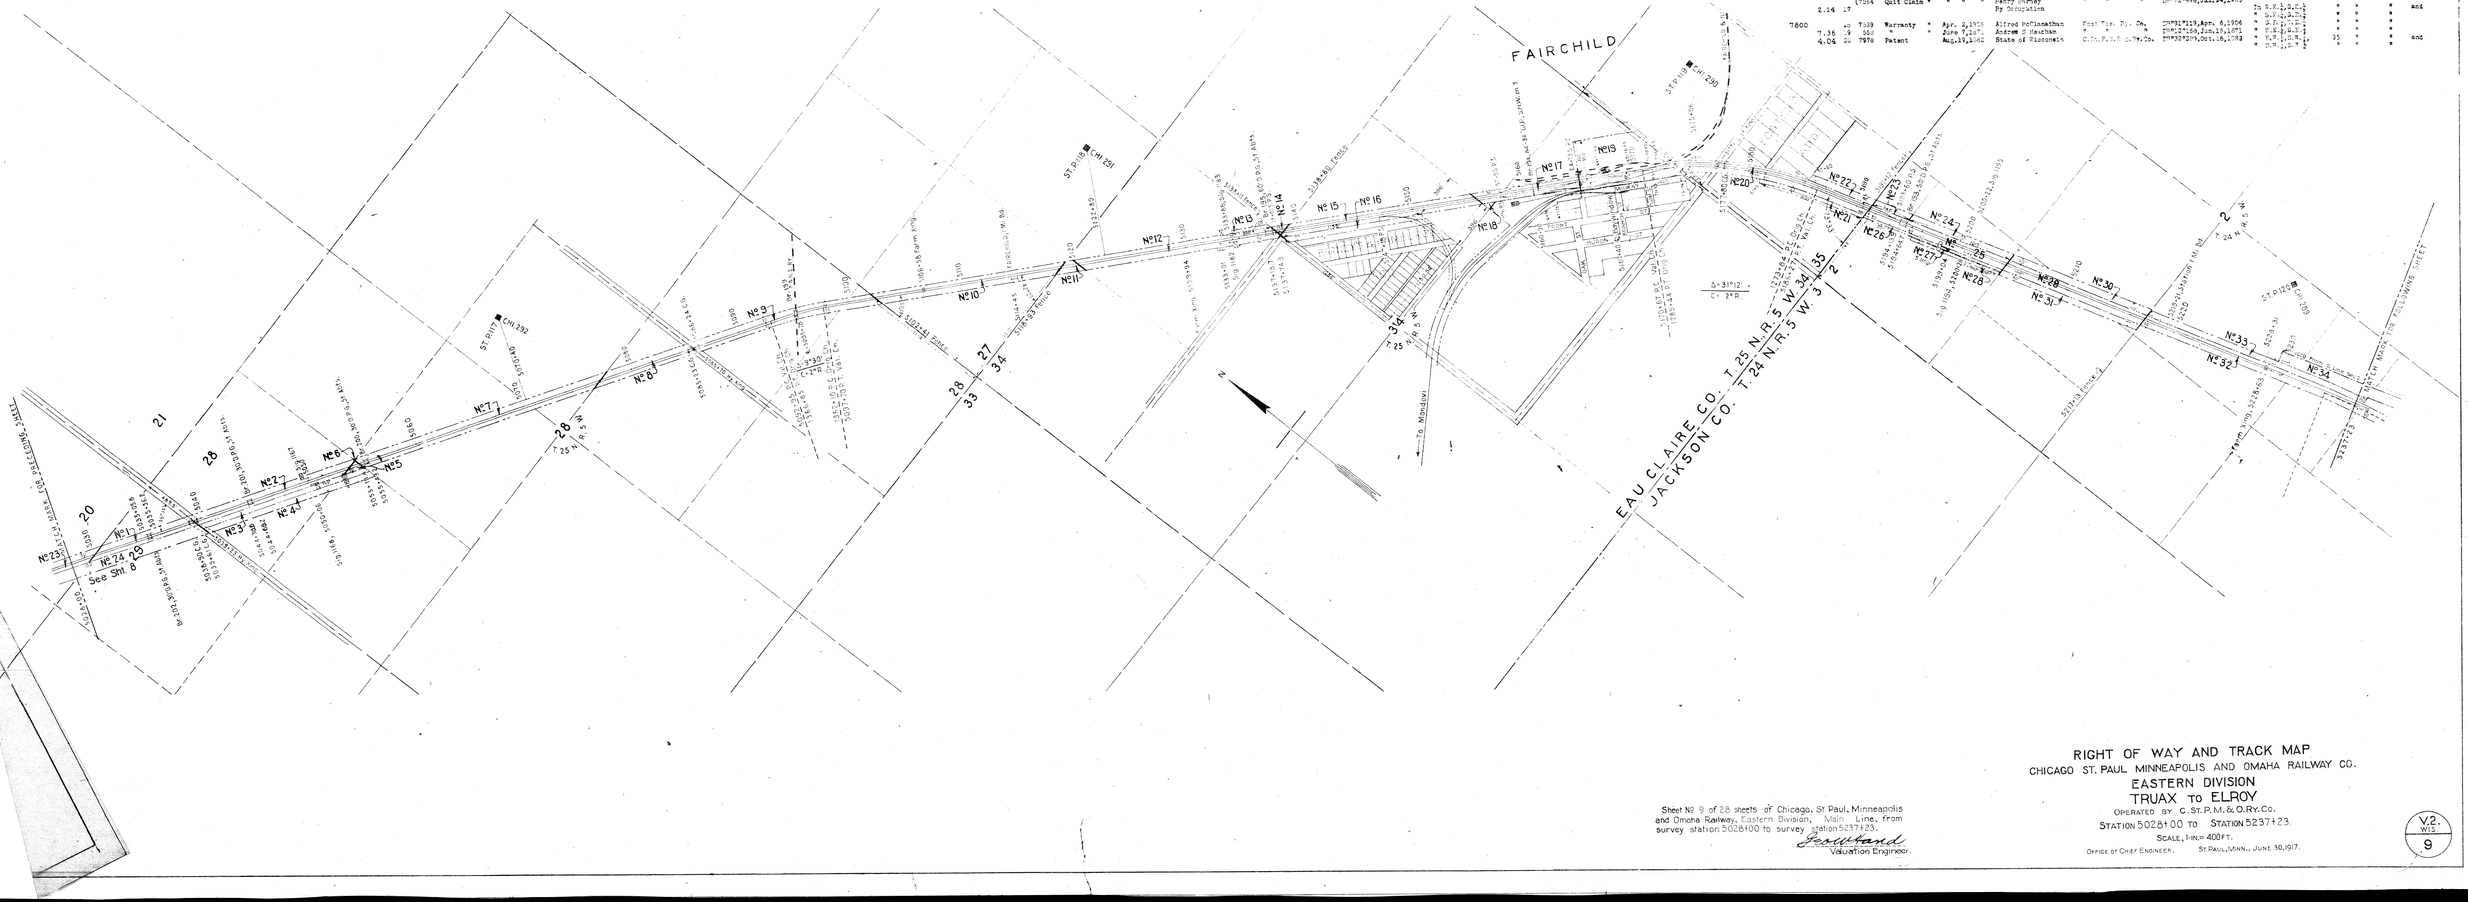

Sheet № 9 of 28 sheets of Chicago, St. Paul, Minneapolis and Omaha Railway, Eastern Division, Main Line, from survey station 5028+00 to survey station 5237+23.

Valuation Engineer.

RIGHT OF WAY AND TRACK MAP

CHICAGO ST. PAUL MINNEAPOLIS AND OMAHA RAILWAY CO.

EASTERN DIVISION

TRUAX TO ELROY

OPERATED BY C.ST.P.M.& O.RY.CO.

STATION 5028+00 TO STATION 5237+23.

SCALE, 1 IN.= 400 FT.

OFFICE OF CHIEF ENGINEER. ST.PAUL, MINN., JUNE 30,1917.

V.2. WIS 9