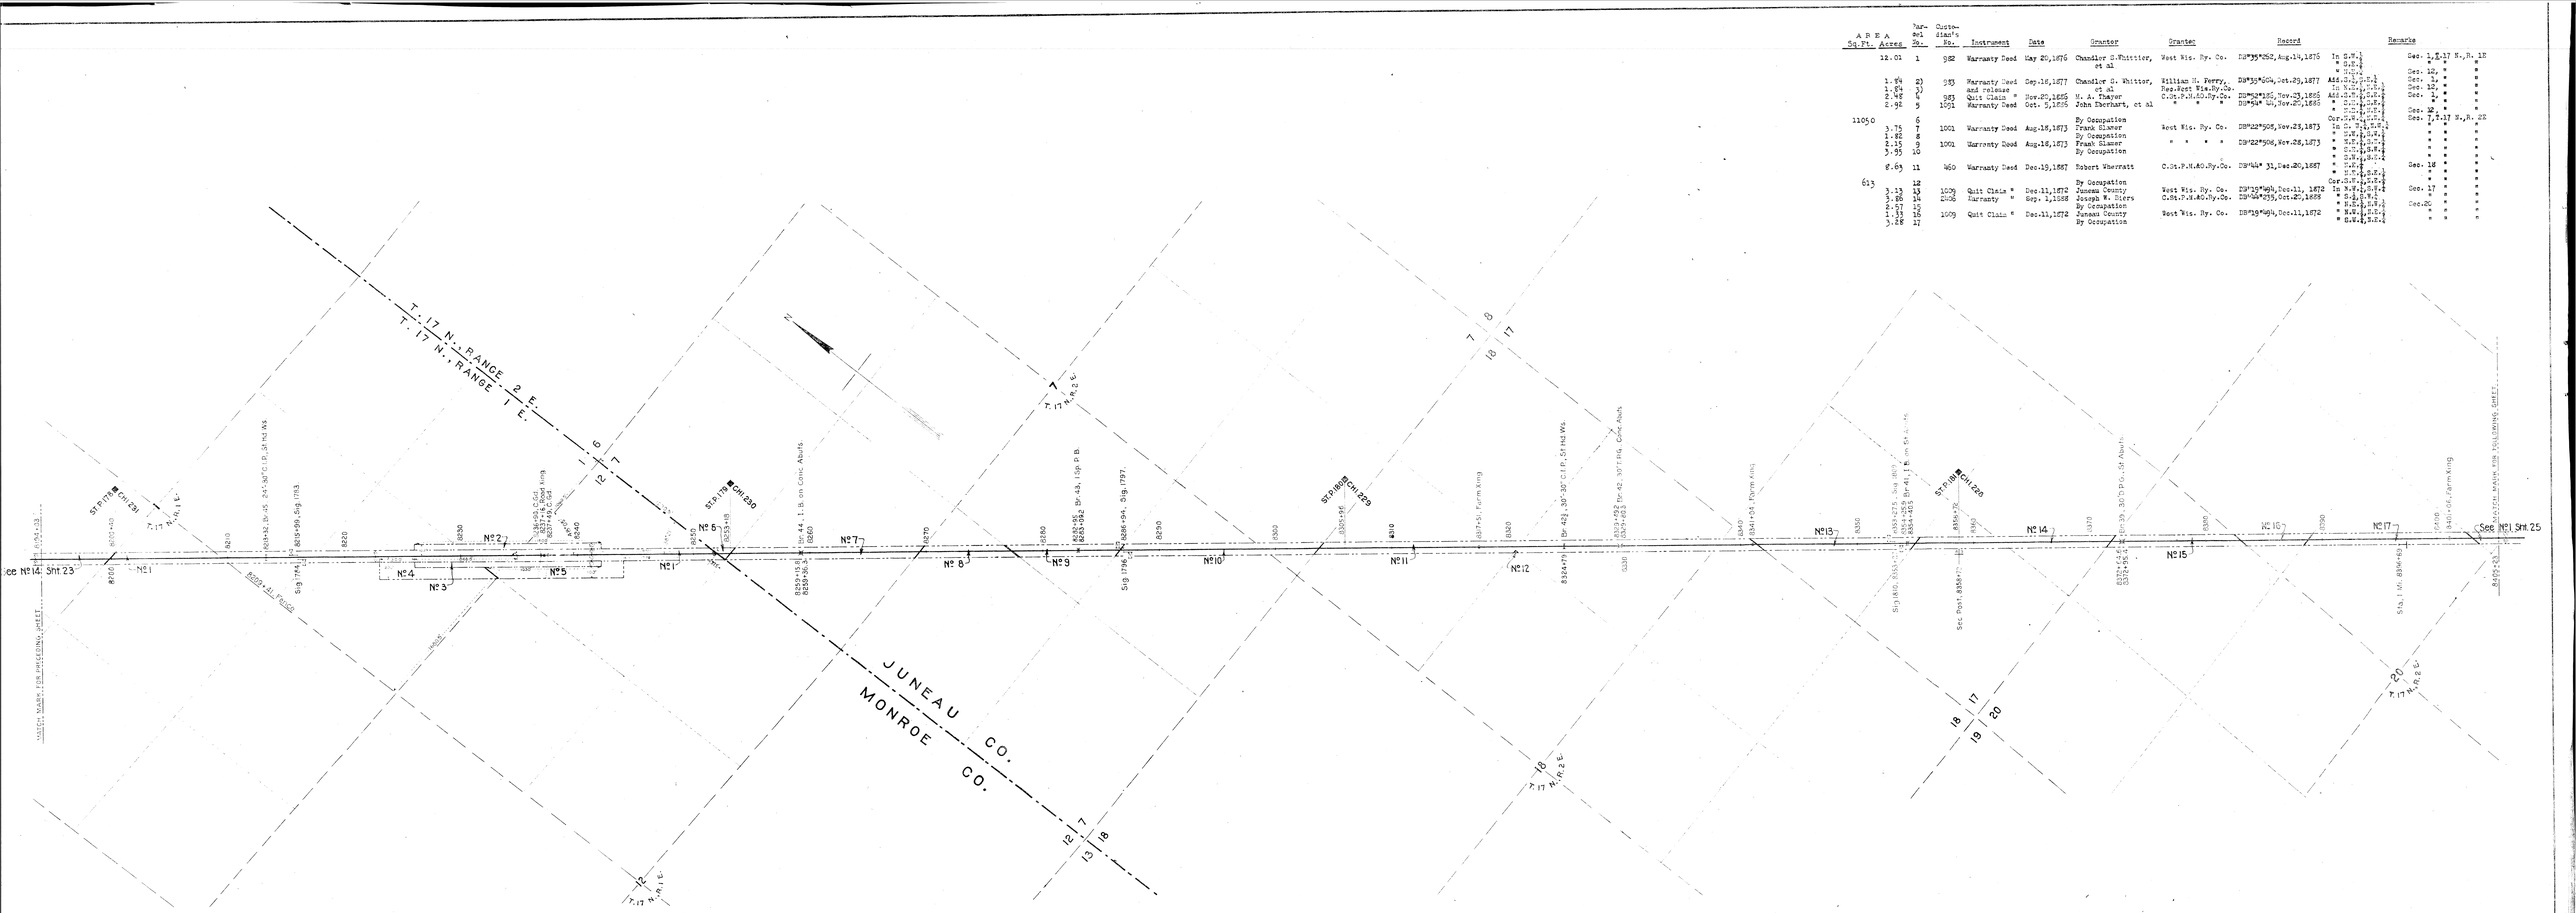

AREA Sq. Ft.	AREA Acres	Parcel No.	Custodian's No.	Instrument	Date	Grantor	Grantee	Record	Remarks
	12.01	1	982	Warranty Deed	May 20,1876	Chandler D.Whittier, et al	West Wis. Ry. Co.	DB"35"262, Aug.14,1876	In G.W. 1, T.17 N., R. 1E " S.W.¼ " " " "
	1.84	2)	983	Warranty Deed	Sep.16,1877	Chandler D. Whittier,	William H. Ferry,	DB"35"264, Oct.29,1877	All in G.W.¼ " " " " Sec. 12, " " " "
	1.84	3)		and release		et al	Rep.Port Wis.Ry.Co.		In N.W.¼ " " " " Sec. 12, " " " "
	2.48	4	983	Quit Claim "	Nov.20,1885	M. A. Thayer	C.St.P.M.&O.Ry.Co.	DB"52"135, Nov.23,1885	All in S.W.¼ " " " " Sec. 1, " " " "
	2.92	5	1051	Warranty Deed	Oct. 5,1885	John Eberhart, et al	" " "	DB"54" 41, Nov.20,1885	" S.W.¼ S.E.¼ " " " " "
									In S.W.¼ " " " " Sec. 12, " " " "
11050		6				By Occupation			Cor.S.W.¼ " " " " Sec. 7,T.17 N.,R. 2E
	3.75	7	1001	Warranty Deed	Aug.16,1873	Frank Slamer	West Wis. Ry. Co.	DB"22"506, Nov.23,1873	In S. ½ S.W.¼ " " " " "
	1.82	8		By Occupation					" N.W.¼ S.W.¼ " " " " "
	2.15	9	1001	Warranty Deed	Aug.16,1873	Frank Slamer	" " "	DB"22"506, Nov.28,1873	" S.W.¼ S.W.¼ " " " " "
	3.95	10		By Occupation					" S.E.¼ S.W.¼ " " " " "
									In S.W.¼ S.W.¼ " " " " Sec. 18
	8.63	11	960	Warranty Deed	Dec.19,1867	Robert Wherratt	C.St.P.M.&O.Ry.Co.	DB"44" 31,Dec.20,1867	" N.W.¼ S.W.¼ " " " " "
613		12				By Occupation			Cor.S.W.¼ S.W.¼ " " " "
	3.13	13	1009	Quit Claim "	Dec.11,1872	Juneau County	West Wis. Ry. Co.	DB"39"498,Dec.11, 1872	In N.W.¼ S.W.¼ " " " " Sec. 17
	3.86	14	2406	Warranty "	Sep. 1,1888	Joseph W. Diers	C.St.P.M.&O.Ry.Co.	DB"64"235,Oct.20,1888	" N.E.¼ S.W.¼ " " " " "
	2.57	15		By Occupation					" N.W.¼ S.W.¼ " " " " Sec.20
	1.33	16	1009	Quit Claim "	Dec.11,1872	Juneau County	West Wis. Ry. Co.	DB"39"498,Dec.11,1872	" N.W.¼ S.W.¼ " " " " "
	3.28	17		By Occupation					" S.W.¼ S.W.¼ " " " " "

Sheet No 24 of 28 sheets of Chicago, St. Paul, Minneapolis and Omaha Railway, Eastern Division, Main Line, from survey station 8194+03 to survey station 8405+23.

Leonhard
Valuation Engineer

RIGHT OF WAY AND TRACK MAP

CHICAGO ST. PAUL MINNEAPOLIS AND OMAHA RAILWAY CO.

EASTERN DIVISION

TRUAX TO ELROY

OPERATED BY C. ST. P. M. & O. Ry. Co.

STATION 8194+03 TO STATION 8405+23

SCALE, 1 IN. = 400 FT.

OFFICE OF CHIEF ENGINEER. ST. PAUL, MINN., JUNE 30, 1917.

V2
WIS.
24