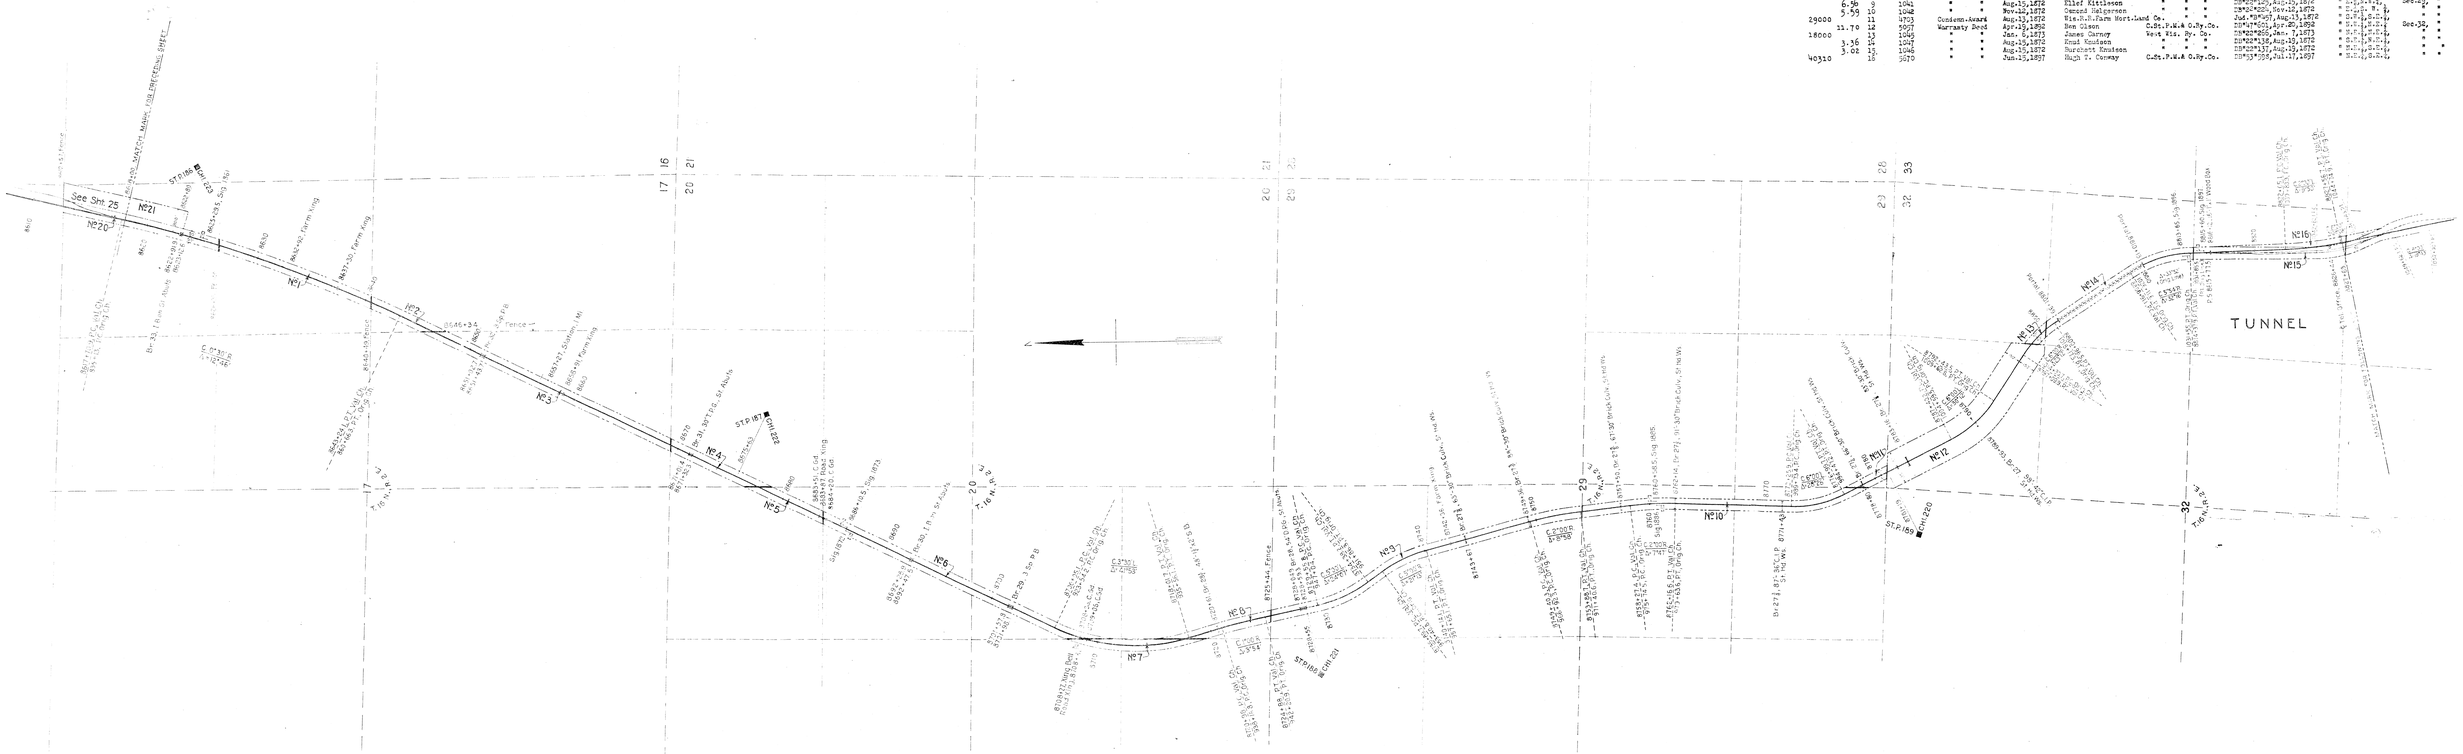

AREA Sq.Ft.	Acres	Parcel No.	Outside's No.	Instrument	Date	Grantor	Grantee	Record	Remarks
	3.25	1	(1032	Warranty Deed	Aug.15,1872	Nelson Winet	West Wis. Ry. Co.	DB"22"126,Aug.15,1872	In S.E.¼,N.E.¼, Sec.17,T16N., R.2W
			(1033	" "	Aug.15,1872	John Winet	" " "	DB"22"127,Aug.15,1872	" S.W.¼,N.E.¼, " " " "
	1.34	2	1034	" "	Jun. 2,1873	Noah Clark	" " "	DB"23"182,Jun. 2,1873	" N.W.¼,S.E.¼ " " " "
	5.28	3	1035	" "	Aug.15,1872	Thomas Kewin	" " "	DB"22"128,Aug.15,1872	" W.½, S.E.¼ " " " "
	1.93	4	1036	Quit Claim "	Jan. 6,1877	John W. Alles	" " "	DB"28"185, May 4,1877	" S.W.¼,N.E.¼, Sec.20, " " "
	1.41	5	1037	Warranty Deed	Aug.15,1872	Thomas Kewin	" " "	DB"22"130,Aug.15,1872	" N.E.¼,N.W.¼, " " " "
	5.77	6	1037	" "	Aug.15,1872	Rufus Hill	" " "	DB"22"182,Aug.15,1872	" N.W.¼,N.W.¼, " " " "
									" S.E.¼,N.W.¼, " " " "
	1.86	7		By Occupation					" W.½, S.W.¼, " " " "
	1.15	8	1040	" "	Aug.15,1872	Ole Olson, Jr.	" " "	DB"22"126,Aug.15,1872	" S.E.¼,S.W.¼, " " " "
	6.90	9	1041	" "	Aug.15,1872	Eilef Kittleson	" " "	DB"22"129,Aug.15,1872	" N.E.¼,S.W.¼, Sec.29, " " "
	5.59	10	1042	" "	Nov.12,1872	Gerard Helgersen	" " "	DB"23"220,Nov.12,1872	" S.W.¼, S.W.¼, " " " "
29000		11	4753	Condemn.Award	Aug.13,1872	Wis.R.R.Farm Mort.Land Co.	" " "	Jud."B"467,Aug.13,1872	" S.E.¼,S.E.¼, " " " "
	11.70	12	5907	Warranty Deed	Apr.19,1892	Ben Olson	C.St.P.M.& O.Ry.Co.	DB"47"505,Apr.20,1892	" N.W.¼,S.E.¼, Sec.32, " " "
18000		13	1044	" "	Jan. 6,1873	James Carney	West Wis. Ry. Co.	DB"23"265,Jan. 7,1873	" S.W.¼,S.E.¼, " " " "
	3.36	14	1047	" "	Aug.15,1872	Knud Knudson	" " "	DB"22"132,Aug.15,1872	" S.E.¼,N.E.¼, " " " "
	3.02	15	1046	" "	Aug.15,1872	Burcrott Knudson	" " "	DB"22"131,Aug.15,1872	" N.E.¼,S.E.¼, " " " "
40310		16	5670	" "	Jun.15,1897	Hugh T. Conway	C.St.P.M.& O.Ry.Co.	DB"53"268,Jul.17,1897	" S.E.¼,S.E.¼ " " " "

Sheet № 26 of 28 sheets of Chicago, St. Paul, Minneapolis and Omaha Railway, Eastern Division, Main Line, from survey station 8618+00 to survey station 8827+63.

Fred Wand
Valuation Engineer.

RIGHT OF WAY AND TRACK MAP

CHICAGO ST. PAUL MINNEAPOLIS AND OMAHA RAILWAY CO.

EASTERN DIVISION

TRUAX TO ELROY

OPERATED BY C.ST.P.M.& O.RY.Co.

STATION 8618+00 TO STATION 8827+63.

SCALE, 1-IN.= 400 FT.

OFFICE OF CHIEF ENGINEER, ST.PAUL, MINN., JUNE 30, 1917.

V.2 WIS. 26