




Parcel Number	Custodian's Number	Instrument	Date	Grantor	Grantee	Record	Remarks
1.	5036	Condemnation Rec't.	July 9, 1885	D. H. Lawrence	C. St. P. M. & O. Co.	IB 378 437 July 6, 1885	See R.R. 1 T. 27 N. R. 19 W. and Addition, Sec. 12, T. 27 N. R. 19 W. Sec. 7, H. 18 W.
2.	1407	Warranty Deed	Sept. 11, "	G. P. Burnett	"	IB 378 524 Oct. 2, 1885	"
3.	5017	Condemnation Rec't.	July 27, "	G. P. Burnett	"	IB 378 527 Apr. 28, "	"
4.	1407	Warranty Deed	Apr. 24, "	G. P. Burnett	"	IB 378 527 May 17, 1885	"
5.	1394	Warranty Deed	May 11, 1885	B. R. Burnett	"	IB 378 527 May 17, 1885	"
6.	1394	Warranty Deed	May 11, 1885	B. R. Burnett	"	IB 378 527 May 17, 1885	"
7.	5017	Condemnation Rec't.	July 9, 1885	L. H. Chapman, Trustee	"	IB 378 527 May 17, 1885	"
8.	2306	Warranty Deed	Mar. 4, 1886	Charles Hutchinson	"	IB 378 527 May 17, 1885	"
9.	1389	"	June 30, 1885	Charles V. Gray	"	IB 378 437 July 6, 1885	"
10.	2285	"	"	Lydia K. Chase	"	IB 378 437 July 6, 1885	"
11.	1395	"	May 22, "	Jacob A. Johnson	"	IB 378 437 July 6, 1885	"
12.	1395	"	May 22, "	Jacob A. Johnson	"	IB 378 437 July 6, 1885	"
13.	1395	"	May 22, "	Joseph Johnson	"	IB 378 437 July 6, 1885	"
14.	1395	Warranty Deed	Jan. 26, 1886	Joseph Johnson	"	IB 378 437 July 6, 1885	"

RIGHT OF WAY AND TRACK MAP
CHICAGO ST. PAUL MINNEAPOLIS AND OMAHA RAILWAY CO.
EASTERN DIVISION
HUDSON TO ELSWORTH
OPERATED BY C. ST. P. & M. & O. CO.
STATION 9+592 TO STATION 224+94.6
SCALE: 1 IN. = 40 FT.
OFFICE OF CHIEF ENGINEER, MINNEAPOLIS, JUNE 30, 1917.