


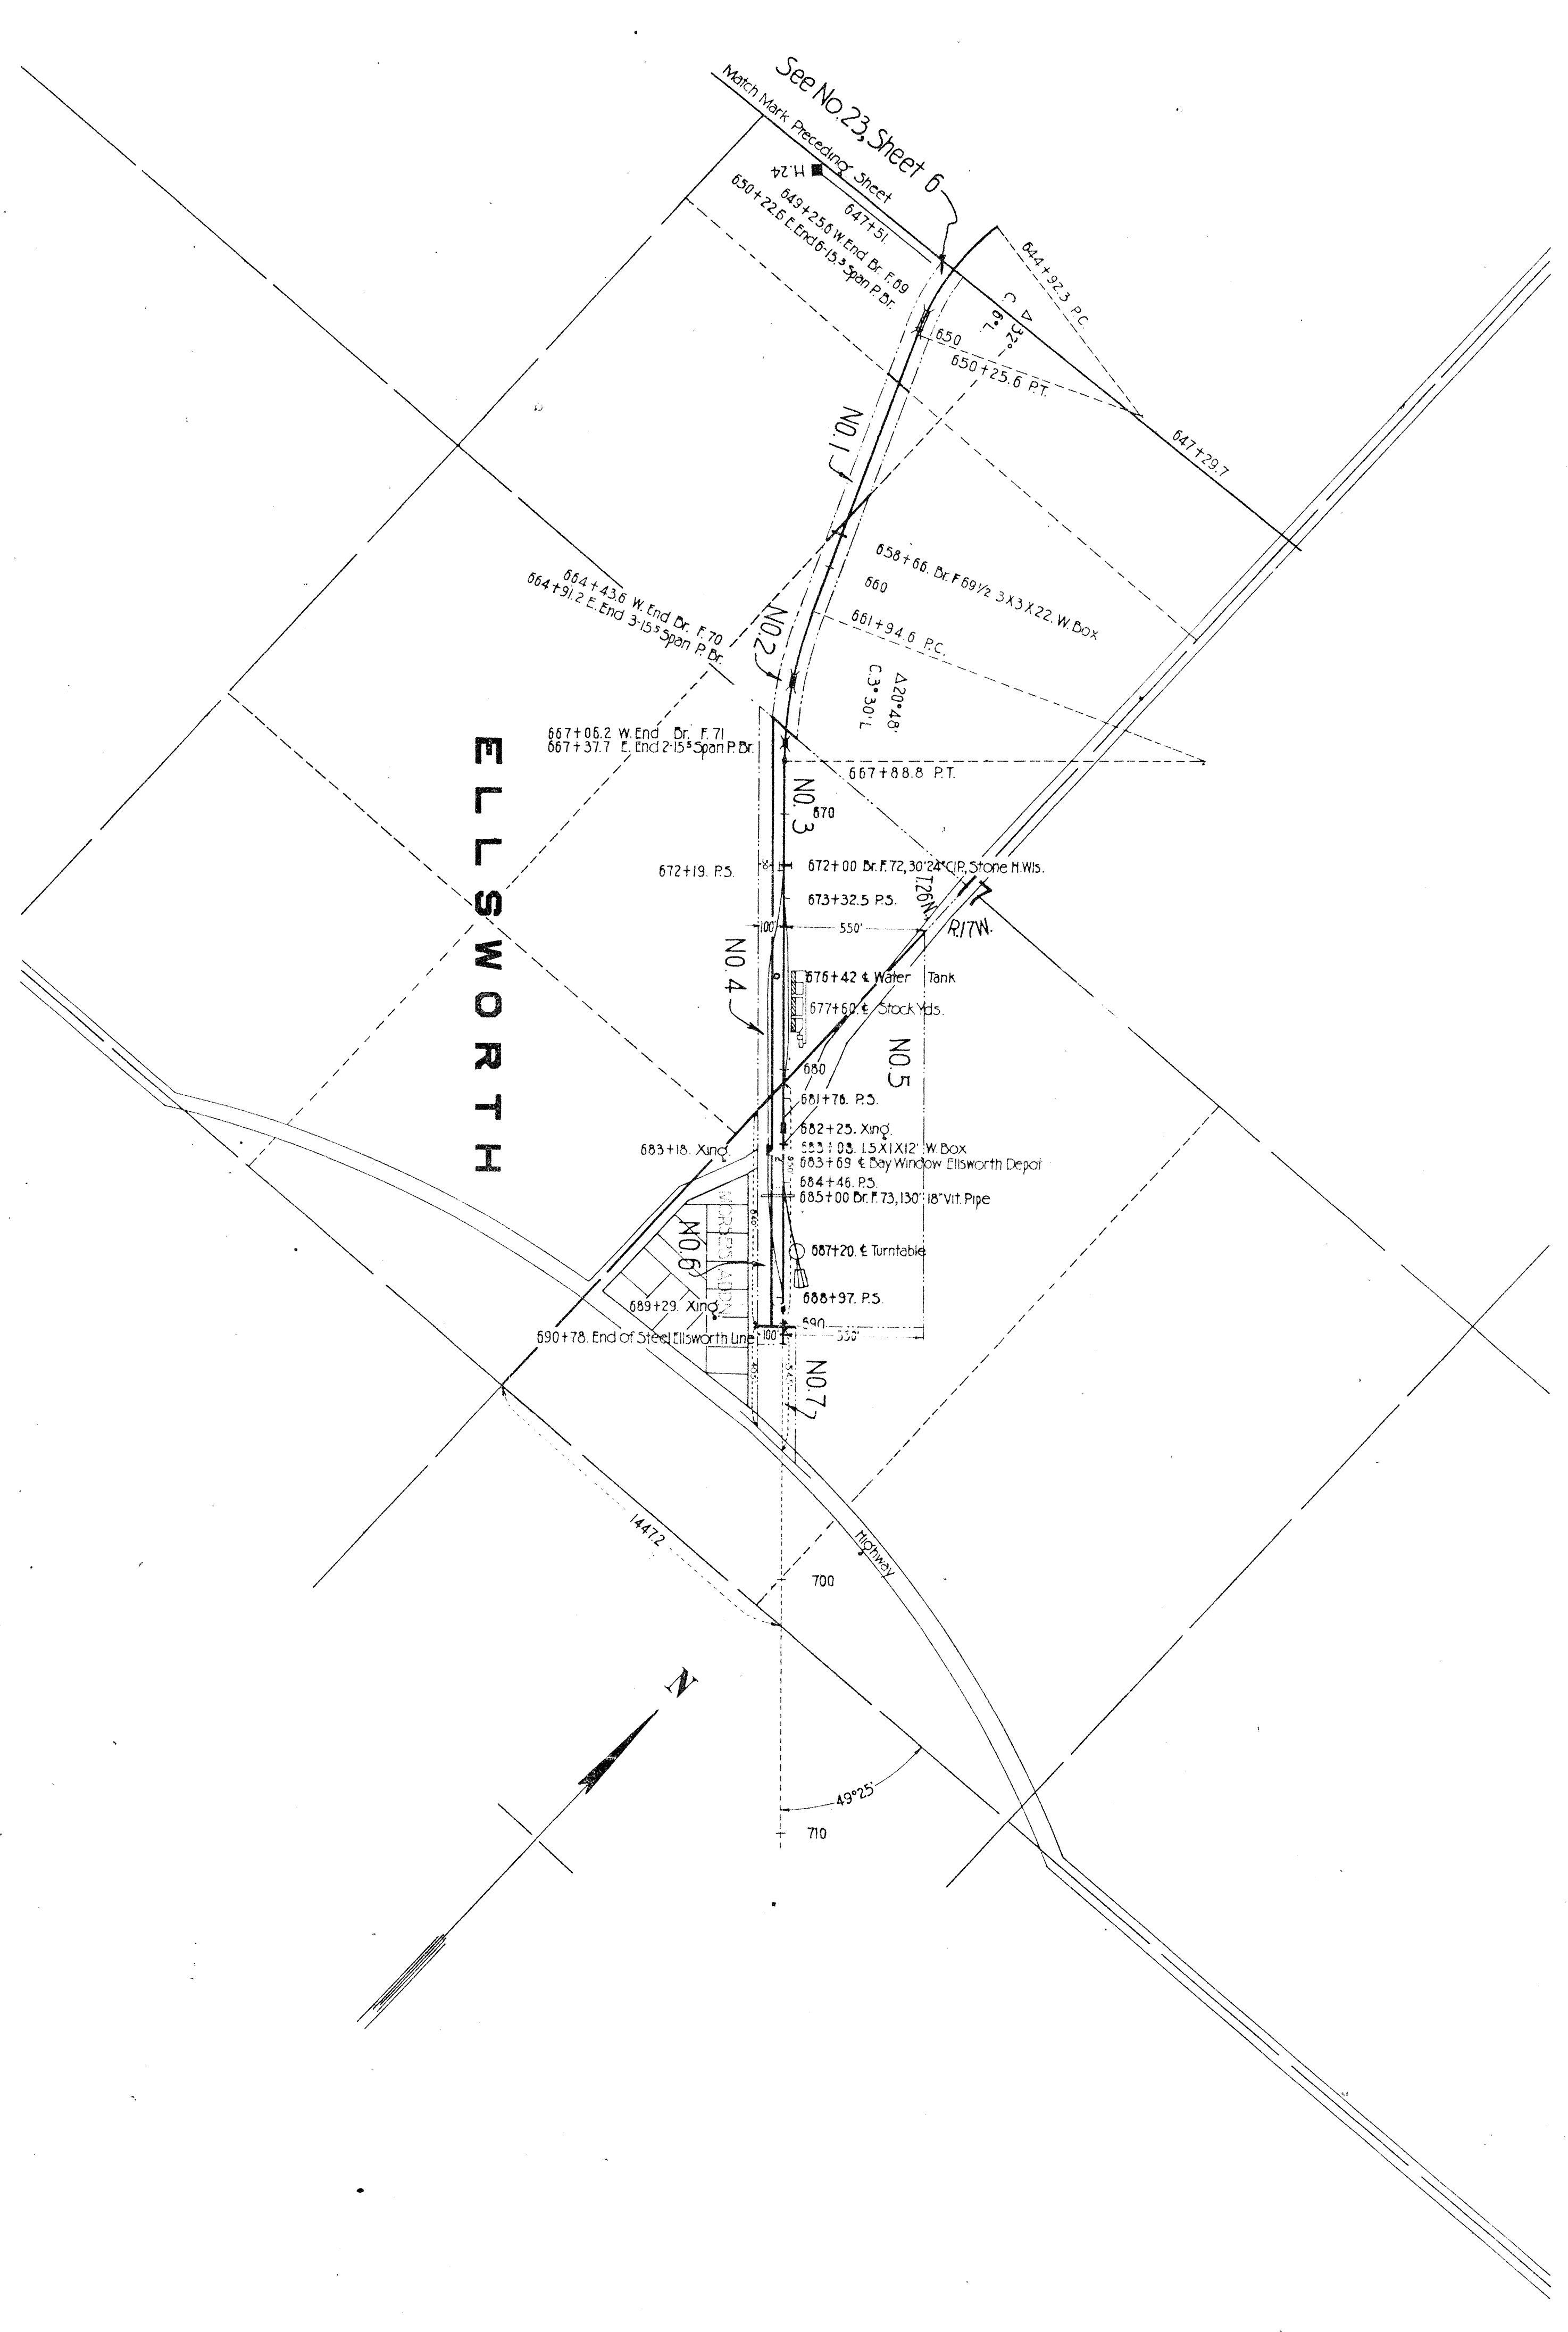

Parcel	Concession	Instrument	Date	Owner	Station	Area	Remarks
1.	1950	Warranty Deed	May 29, 1985	Augusta C. Ames	0.81, P.H. & City Co.	18.97	18.97
2.	1950	"	May 19, "	"	"	18.97	18.97
3.	1950	"	May 19, "	"	"	18.97	18.97
4.	1950	"	May 25, "	"	"	18.97	18.97
5.	1950	"	May 25, "	"	"	18.97	18.97
6.	1950	"	May 25, "	"	"	18.97	18.97
7.	1950	"	May 25, "	"	"	18.97	18.97

Sheet No. 7 of 7 Sheets of Chicago, St. Paul, Minneapolis and Omaha Railway Eastern Division, Ellsworth Line, from survey station 647+29.7 to station 650+78.0

Valuation Engineer

RIGHT OF WAY AND TRACK MAP
CHICAGO - ST. PAUL MINNEAPOLIS AND OMAHA RAILWAY CO.
EASTERN DIVISION
HUDSON TO ELLSWORTH
OPERATED BY C.S.P. M.A. & O.R.V.C.O.
STATION 647+29.7 TO STATION 650+78.0

SCALE, 1" = 400 FT.
OFFICE OF CHIEF ENGINEER, ST. PAUL, MINN., JUNE 30, 1971