




NOTE: -
See Station Map Sheet 156A-500
for 600' wide right of way Spring Valley

Page	Number	Instrument	Date	Grantor	Grantee	Record	Remarks
1.	6400	Warranty Deed	July 23, 1901	Old Miller	Min. & M. Co.	156A-500	In N.W. 1/4 Sec. 9, T.27 N., R.15 W.
2.	6396	"	"	Robert Johnson	"	190A-192	"
3.	6396	"	"	"	"	227A-228	"
4.	6390	"	"	Hans Johnson	"	190A-192	"
5.	6410	"	Aug. 1	Andrew Wyden	"	190A-192	"
6.	6387	"	July 22	Andrew Stein	"	190A-192	"
7.	6388	"	Aug. 22	John Erickson	"	190A-192	"
8.	6388	"	Aug. 22	Andrew C. Beck	"	190A-192	"
9.	6407	"	July 23	"	"	190A-192	"
10.	6414	"	Aug. 22	There S. Stein	"	190A-192	"

RIGHT OF WAY AND TRACK MAP
CHICAGO ST. PAUL MINNEAPOLIS AND OMAHA RAILWAY CO.

Sheet No. six of ten sheets of Chicago, St. Paul, Minneapolis
and Omaha Railway, Eastern Division, Spring Valley Line,
from survey station 50+00 to survey station 196+77.5
Valuation Engineer

SCALE, 1 in. = 400 ft.
ST. PAUL, MINN., JUNE 30, 1917.