




Ref. Ques-	Inst.	DATE	OWNER	GRANTEE	REMARKS
1	4842	Warranty Deed	Jul. 1, 1895	W. A. F. Morris	
2	4841	"	May 1, 1899	Henry Gilbert	
3	4840	"	Dec. 1, 1898	Henry Gilbert	
4	4839	"	May 1, 1898	Henry Gilbert	
5	4838	"	May 1, 1898	Henry Gilbert	
6	4837	"	May 1, 1898	Henry Gilbert	
7	4836	"	May 1, 1898	Henry Gilbert	
8	4835	"	May 1, 1898	Henry Gilbert	
9	4834	"	May 1, 1898	Henry Gilbert	
10	4833	"	May 1, 1898	Henry Gilbert	
11	4832	"	May 1, 1898	Henry Gilbert	
12	4831	"	May 1, 1898	Henry Gilbert	

RIGHT OF WAY AND TRACK MAP
CHICAGO, ST. PAUL, MINNEAPOLIS AND OMAHA RAILWAY CO.
EASTERN DIVISION