Parcel No.	Custodian's No.	Instrument	Date	Grantor	Grantee	Record	Remarks
1	4593	Warranty Deed	Nov.20,1882	Fred J. Vine	N. & M. R. Ry. Co.	RB"82"37,Dec. 1,1882	In N.W.¼,S.E.¼, Sec. 5,T.24 N.,R. 1 E.
2	4641	" "	Oct.16,1890	Carl Worchel	C.St.P.M.& O.Ry.Co.	RB"91"274,Oct.30,1890	" N.W.¼,S.W.¼, " " " "
3	4485	" "	May 21,1890	Friedrich Schwirtzen	" "	RB"91"277,May 23,1890	" N.W.¼,S.W.¼, Sec.32, " " "
4	4578	" "	May 19,1890	Gottlieb Teischer	" "	RB"91"283,May 23,1890	" S.W.¼,S.W.¼, " " " "
5	5316	" "	Mar.10,1894	Justin V. Ayers	" "	RB"91"31,Mar.13,1894	" S.E.¼,S.W.¼, " " " "
6	4452	" "	May 19,1890	Johann Riedel	" "	RB"91"30,May 24,1894	" N.E.¼,S.W.¼, " " " "
							W.½,S.E.¼,
7	4867	Quit Claim Deed	Jun. 6,1891	Maria Gerhert, et al	" "	RB"95"210,Jul. 9,1891	For N.W.¼,S.E.¼, Sec. 5, " " "
8	4934	Warranty Deed.	Jul.19,1890	Sidney P. Davis	" "	RB"91"413,Jul.19,1890	In S.E.¼,S.E.¼, " " " "
9	4478	" "	May 20,1890	Robert Riesel	" "	RB"91"278,May 22,1890	" S.W.¼, Sec. 32, " " "
10	4400	" "	May 20,1890	Thomas D. Wade	" "	RB"91"286,May 23,1890	" N.W.¼,S.W.¼, " " " "
11	4874	" "	Oct.21,1891	Sylvester L. Marsh	" "	RB"91"12,Oct.26,1891	" N.½,S.E.¼, " " " "
12)							
13	4073	" "	Oct.24,1891	Noble R. Lee	" "	RB"95"113,Oct.28,1891	" S.W.¼,N.E.¼, " " " "
14	4479	" "	May 20,1890	John J. Wright	" "	RB"91"284,May 23,1890	" W.½,S.E.¼,N.E.¼, " " " "
15)	4835	" "	Jul.15,1891	John J. Wright	" "	RB"95"29,Aug.15,1891	" W.½,S.E.¼,N.E.¼, " " " "
16)							
17	4642	" "	Jul.29,1890	Robert J. MacBride	" "	RB"91"288,Sep. 3,1890	" S.E.¼,S.E.¼,N.E.¼, " " " "
18	4736	" "	Jan.28,1891	Carl Nelson	" "	RB"91" 27,Jan.31,1891	" S.W.¼,S.W.¼, Sec. 1, " " "
19	4477	" "	May 20,1890	Charles Renne	" "	RB"91"336,May 23,1890	" S.E.¼,N.W.¼, " " " "
20	4529	" "	May 26,1890	Catherine Mohn, et al	" "	RB"91"316,Jul. 2,1890	" S.½,N.E.¼, " " " "
21	4482	" "	May 26,1890	David Konschak	" "	RB"91"347,Jun. 2,1890	" S.W.¼,N.W.¼, Sec. 6,T.24 N.,R. 1 E.

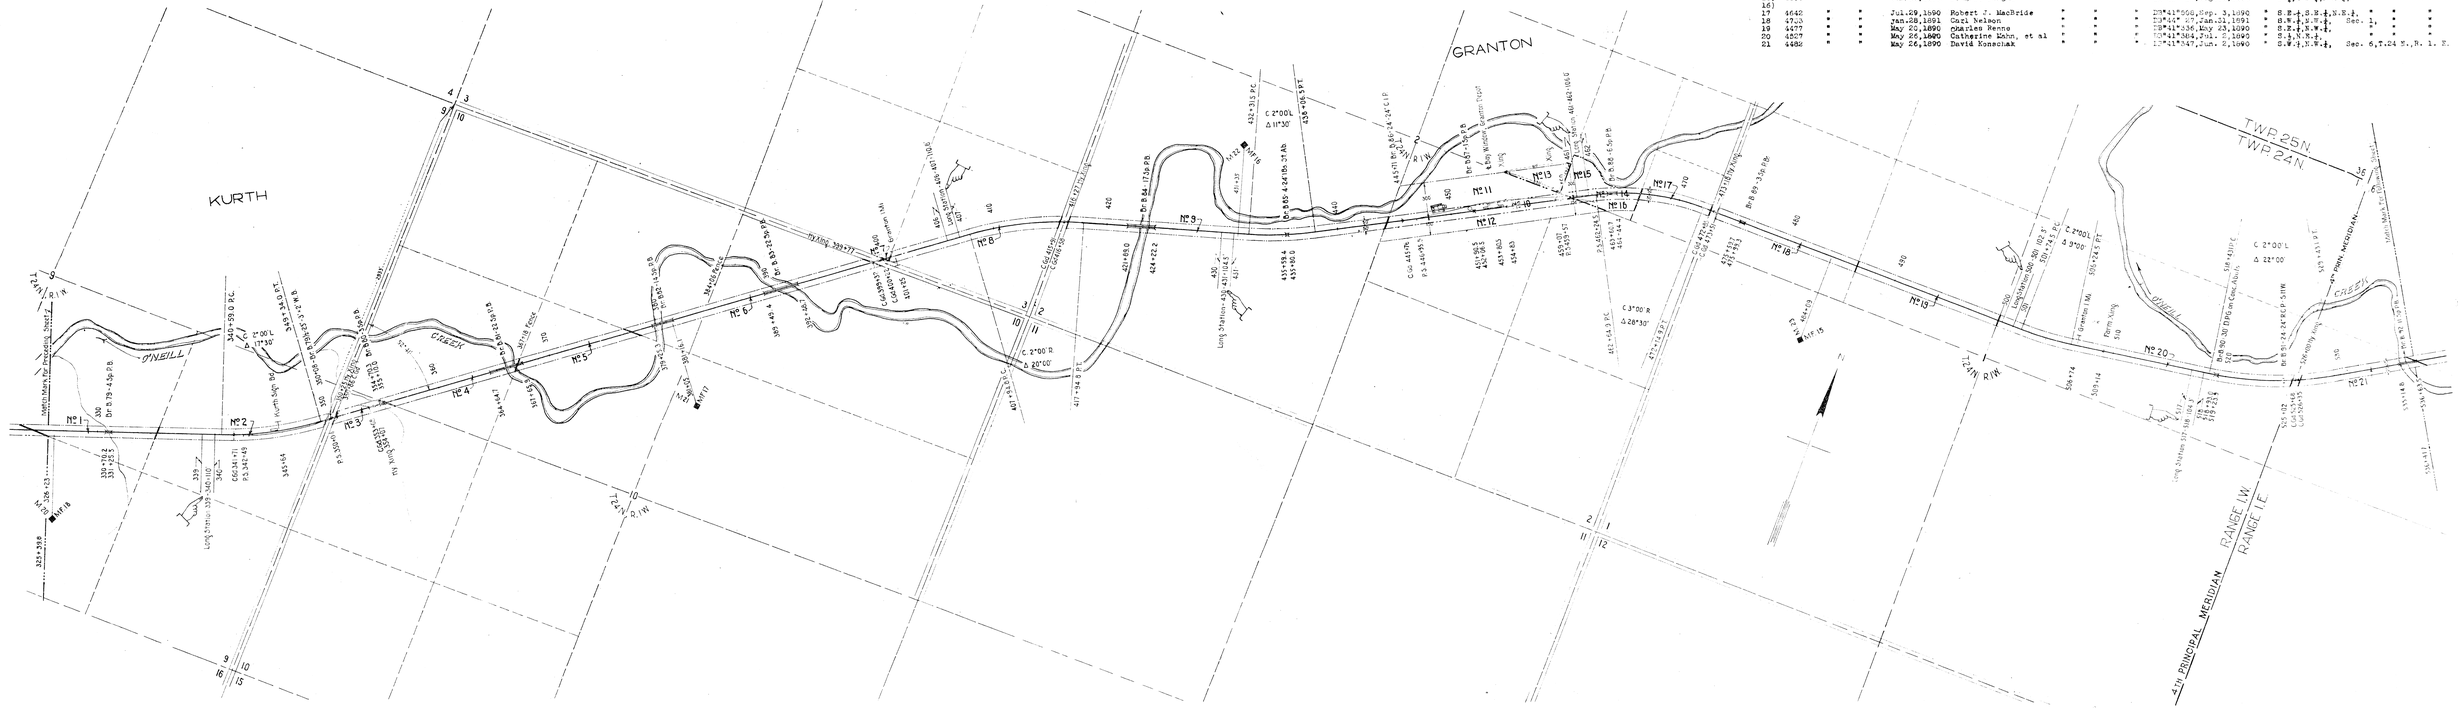
KURTH
GRANTON
TWP 25N
TWP 24N
RANGE 1W
RANGE 1E
4TH PRINCIPAL MERIDIAN
4TH PRINCIPAL MERIDIAN
O'NEILL
CREEK
C.St.P.M.&O. Ry.
Long Meadow Swamp Trest
Long Meadow Swamp Trest
Long Station 337+40 Back
Long Station 337+40 Ahead
Long Station 337+40 Ahead
Long Station 337+40 Back