


Sheet	Station	Section	Owner	Remarks
1	580	100	Chicago & North Western	Chicago & North Western
2	590	100	Chicago & North Western	Chicago & North Western
3	600	100	Chicago & North Western	Chicago & North Western
4	610	100	Chicago & North Western	Chicago & North Western
5	620	100	Chicago & North Western	Chicago & North Western
6	630	100	Chicago & North Western	Chicago & North Western
7	640	100	Chicago & North Western	Chicago & North Western
8	650	100	Chicago & North Western	Chicago & North Western
9	660	100	Chicago & North Western	Chicago & North Western
10	670	100	Chicago & North Western	Chicago & North Western
11	680	100	Chicago & North Western	Chicago & North Western
12	690	100	Chicago & North Western	Chicago & North Western
13	700	100	Chicago & North Western	Chicago & North Western
14	710	100	Chicago & North Western	Chicago & North Western
15	720	100	Chicago & North Western	Chicago & North Western
16	730	100	Chicago & North Western	Chicago & North Western
17	740	100	Chicago & North Western	Chicago & North Western



Sheet No. of sheets of Chicago, St. Paul, Minneapolis and Omaha Railway, Eastern Division, from survey station to survey station.

CHICAGO, ST. PAUL, MINNEAPOLIS AND OMAHA RAILWAY CO. EASTERN DIVISION

OPERATED BY C. ST. P. & O. RY. CO.

STATION TO STATION

SCALE 1"=400 FT.

DATE JUNE 30, 1917