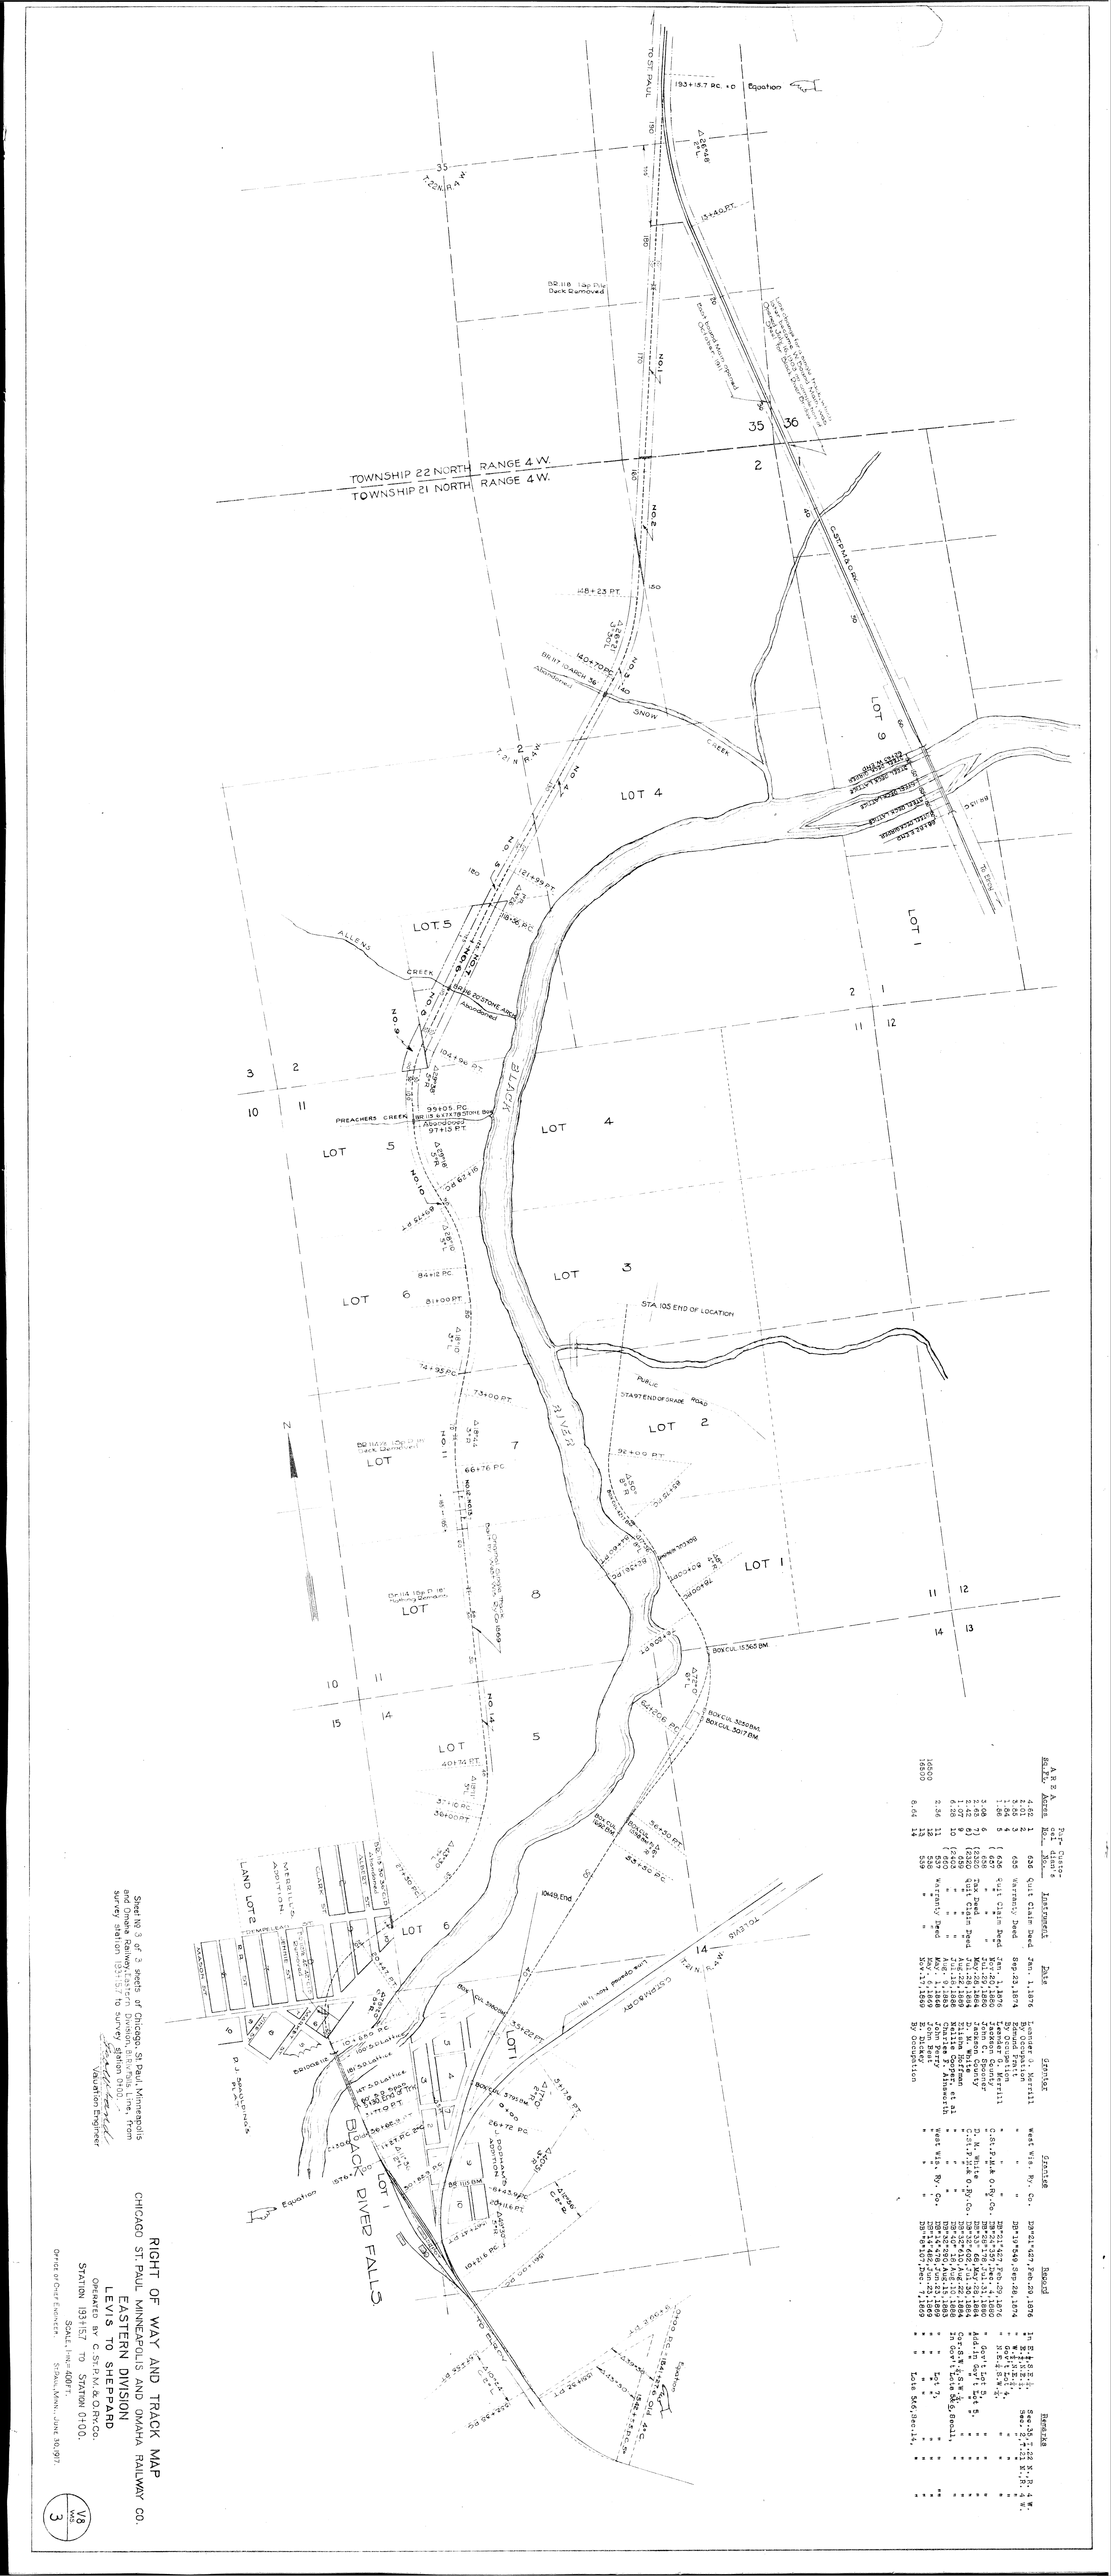
TOWNSHIP 22 NORTH RANGE 4 W.
TOWNSHIP 21 NORTH RANGE 4 W.
T.22N. R.4 W.
T.21N. R.4 W.
BLACK RIVER
BLACK RIVER FALLS
SNOW CREEK
ALLENS CREEK
PREACHERS CREEK
LOT 1
LOT 2
LOT 3
LOT 4
LOT 5
LOT 6
LOT 7
LOT 8
LOT 9
LOT 10
LOT 11
LOT 12
LOT 13
LOT 14
LAND LOT 2
STA. 103 END OF LOCATION
STA. 97 END OF GRADE ROAD
PUBLIC
193+15.7 PC. +0 Equation
TO ST. PAUL
TO STATION 0+00
CENTER LINE
Equation
Box Culv. 15360 BM.
Box Culv. 3232 BM.
Box Culv. 3207 BM.
Box Culv. 3137 BM.
Box Culv. 3100 BM.
Box Culv. 3100 BM.
Box Culv. 3100