
V. 9 Wis. Sheet No.1.

Parcel No.	Custodian's No.	Instrument	Date	Grantor	Grantee	RECORD Book	RECORD Page	RECORD Date	ARRA Acres	ARRA Sq. Ft.	Remarks
1	202	Warr. Dd.	Jul.20,1883	George W. Martin	C.St.P.M.& O.Ry.Co.	21	369	Aug.21,1883		26136	N.W.¼N.E.¼ 20-29-19 W.
2	{202	Q. C. Dd.	Nov.24,1871	William Martin, et al	North Wis. Ry.Co.	Z	146	Nov.25,1871	3.61		W.½N.W.¼ " " "
	{200	Q. C. Dd.	Oct.30,1871	Horace Thompson	" " " "	Y	593	Nov. 1,1871			
3	200	Q. C. Dd.	Oct.30,1871	" "	" " " "	"	"	" "	2.63		S.½E.½S.W.¼ 17- " "
4	37	Q. C. Dd.	Nov.24,1871	William Martin	" " " "	Z	149	Dec. 7,1871	1.82		N.½E.½N.W.¼ 20- " "
5	202	Q. C. Dd.	Nov.17,1871	Horace Crandall	Horace Thompson	Z	147	Nov.25,1871		21600	S.½E.½S.W.¼ 17- " "
6	200	Q. C. Dd.	Oct.30,1871	Horace Thompson	North Wis. Ry.Co.	Y	593	Nov. 1,1871	14.86		S.½W.¼ 16- " "
											S.½E.¼ 16- " "
											N.½E.¼ 16- " "
7	6884	Warr.Dd.	May 21,1913	Robert J.McLaughlin	C.St.P.M.& O.Ry.Co.	143	93	May 24,1913		11286	S.W.¼N.W.¼ 15- " "
8)	5337	" "	Jun.27,1887	Jacob N. Dailey	" " " "	"	343	Jun.30,1887	2.15		N.½E.¼N.W.¼ 16- " "
9)									2.01		" " " "
10	200	Q. C. Dd.	Oct.30,1871	Horace Thompson	North Wis. Ry. Co.	Y	593	Nov. 1,1871	8.19		W.½S.W.¼ 15- " "
											E.½S.W.¼ 15- " "
											S.½E.¼N.W.¼ 10- " "
11	{200	Q. C. Dd.	Oct.30,1871	Horace Thompson	North Wis. Ry. Co.	Y	593	Nov. 1,1871			S.½N.E.¼N.W.¼ 10- " "
											N.W.¼S.E.¼ 10- " "
	{162	Q. C. Dd.	Dec. 7,1871	John Comstock	" " " "	Z	154	Jun. 6,1872	9.57		S.½N.E.¼ 10- " "
12	200	Q. C. Dd.	Oct.30,1871	Horace Thompson	" " " "	Y	593	Nov. 1,1871	8.26		N.W.¼ 11- " "
											S.½S.W.¼ 2- " "
13											Spur to Mill, Burkhardt.

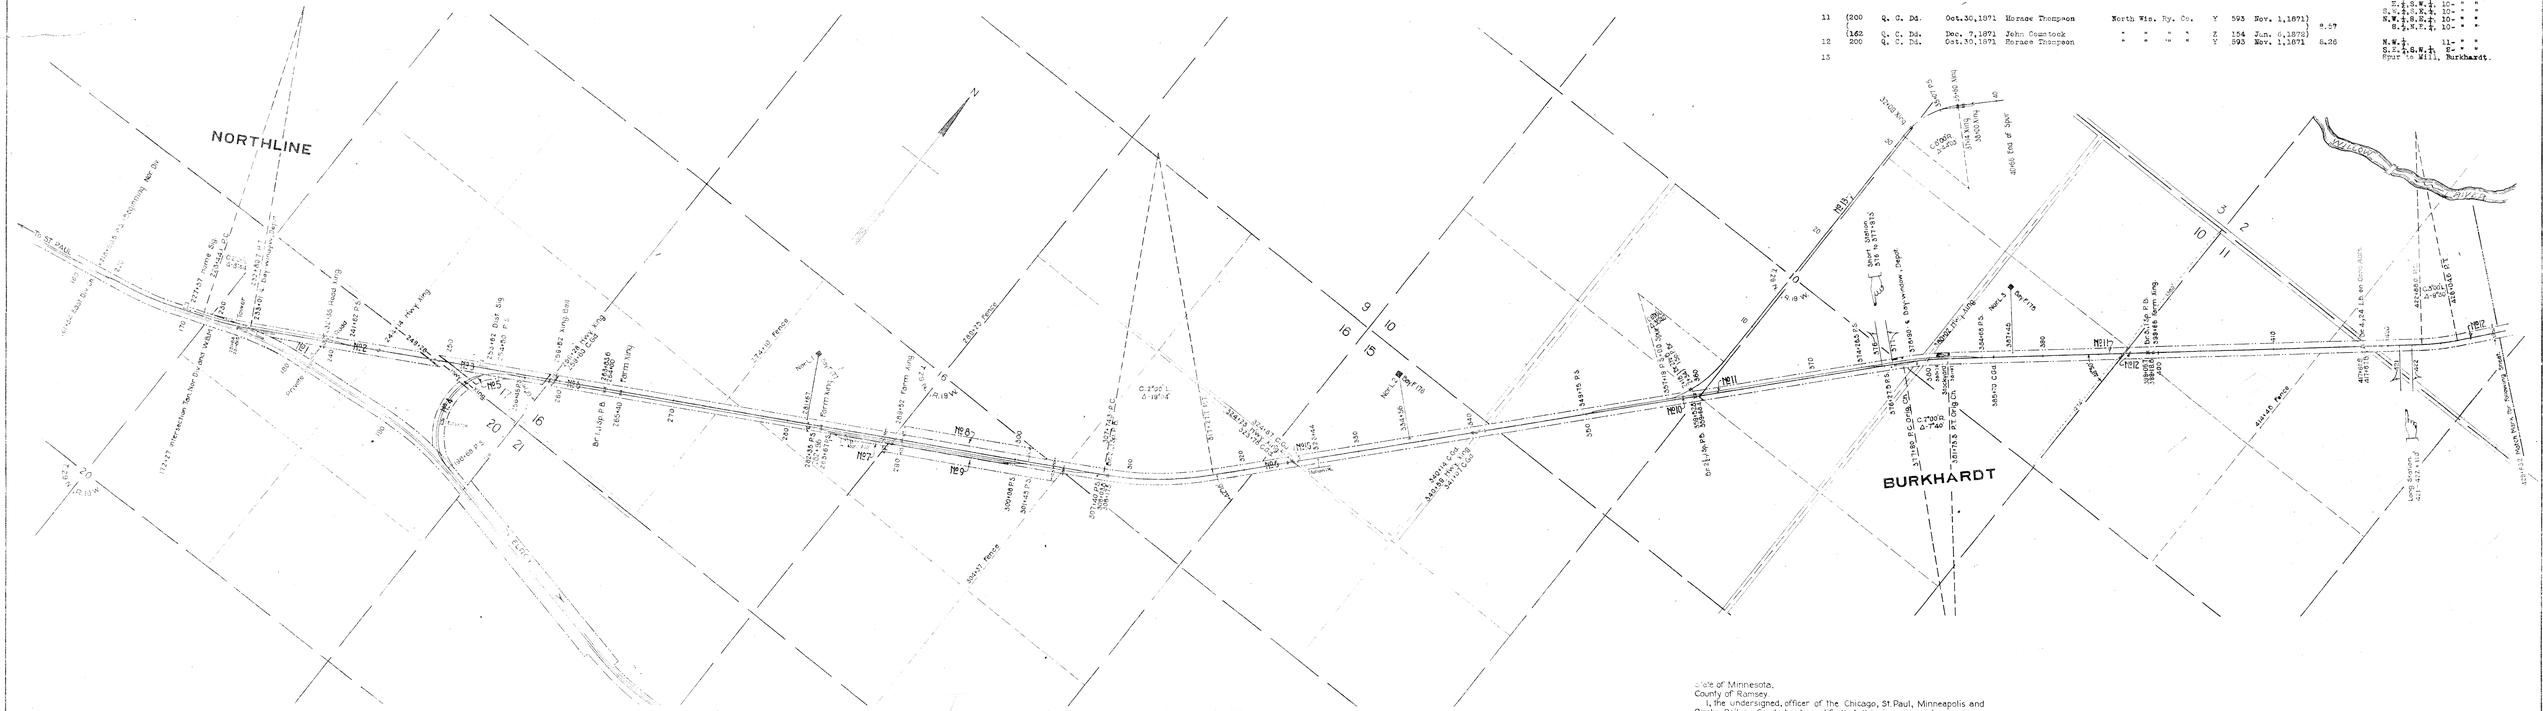

State of Minnesota,
County of Ramsey.

I, the undersigned, officer of the Chicago, St.Paul, Minneapolis and Omaha Railway Co. do hereby certify that this is a correct map, in a series of twenty one primary sheets and sixteen supplemental sheets of said railway, from survey station 204505 to survey station 429+63.2, Northern Division, Main Line, State of Wisconsin prepared from the records of said company.

Correct: Geo. W. Wadsworth
Valuation Engineer.

.....
Chief Engineer.

Subscribed and sworn to before me this .....day of,.....19.....

.....
Notary public in and for the County of Ramsey State of Minnesota.

My commission expires.....,19.....

RIGHT OF WAY AND TRACK MAP

CHICAGO ST. PAUL MINNEAPOLIS AND OMAHA RAILWAY CO.

NORTHERN DIVISION

NORTHLINE TO TREGO

OPERATED BY C.St.P.M.& O.Ry.Co.

STATION 215+30.5 TO STATION 429+63.2.

SCALE, 1 IN.=400 FT.

OFFICE OF CHIEF ENGINEER, ST.PAUL, MINN., JUNE 30, 1917.

V9 WIS. 1