V.9 Wis., Sheet No. 16.

SCHEDULE OF PROPERTY

Parcel No.	Custodian's No.	Instrument	Date	Grantor	Grantee	RECORD Book	RECORD Page	RECORD Date	AREA Acres	AREA Sq. Ft.	Remarks
1	256	Q. C. Dd.	Apr.15,1879	The Knapp-Stout & Co.Co.	Nor.Wis.Ry. Co.	C	95	May 2,1879	16.64		Sec.8-36-13 W.
2	"	"	"	"	" " "	-	-	-	-	29150	S.W.¼,S.W.¼, 4-36-13
3	7978	Patent	Jan. 2,1875	State of Wis.	" " "	22	111	Dec.11,1899	10.64		E.½,S.E.¼, 5-36-13
4	6084	Warr. Dd.	Apr.11,1899	Shell Lake Lumber Co.	C.St.P.M.& O.Ry.Co.	A	444	Apr. 6,1875			E.½,N.E.¼, " " "
						19	559	May 4,1899	4.13		N.½,N.E.¼, " " "
5	7053	Warr. Dd.	Feb. 7,1903	James H. Jensen	C.St.P.M.& O.Ry.Co.	33	98	Mar.31,1903		22500	N.E.¼,S.E.¼, " " "
6				By Occupation							S.E.¼,N.E.¼, " " "
7	299	Warr. Dd.	Feb.24,1882	Emery E. Lanegan	" " "					4135	S.W.¼,S.E.¼, 32-37-13
						3	187	Mar. 3,1882	8.87		E.½,S.E.¼, " " "
8	300	Warr. Dd.	Feb.17,1882	J. F. Fuller,et al	" " "						S.E.¼,N.E.¼, " " "
9	301	Condemnation	Jul.10,1882	Levi C. Browning	" " "	3	176	Feb.20,1882		8385	N.E.¼,S.E.¼, " " "
10	302	Warr. Dd.	Feb.28,1882	Flavia B. Whiting	" " "				3.05		N.W.¼,N.E.¼, " " "
						3	293	Jul.20,1882		11400	S.W.¼,S.W.¼, 28-37-13
11	7978	Patent	Sep. 9,1880	State of Wis.	" " "	2	379	Dec.10,1880	11.99		E.½,S.E.¼, 29-37-13
											E.½,N.E.¼, " " "

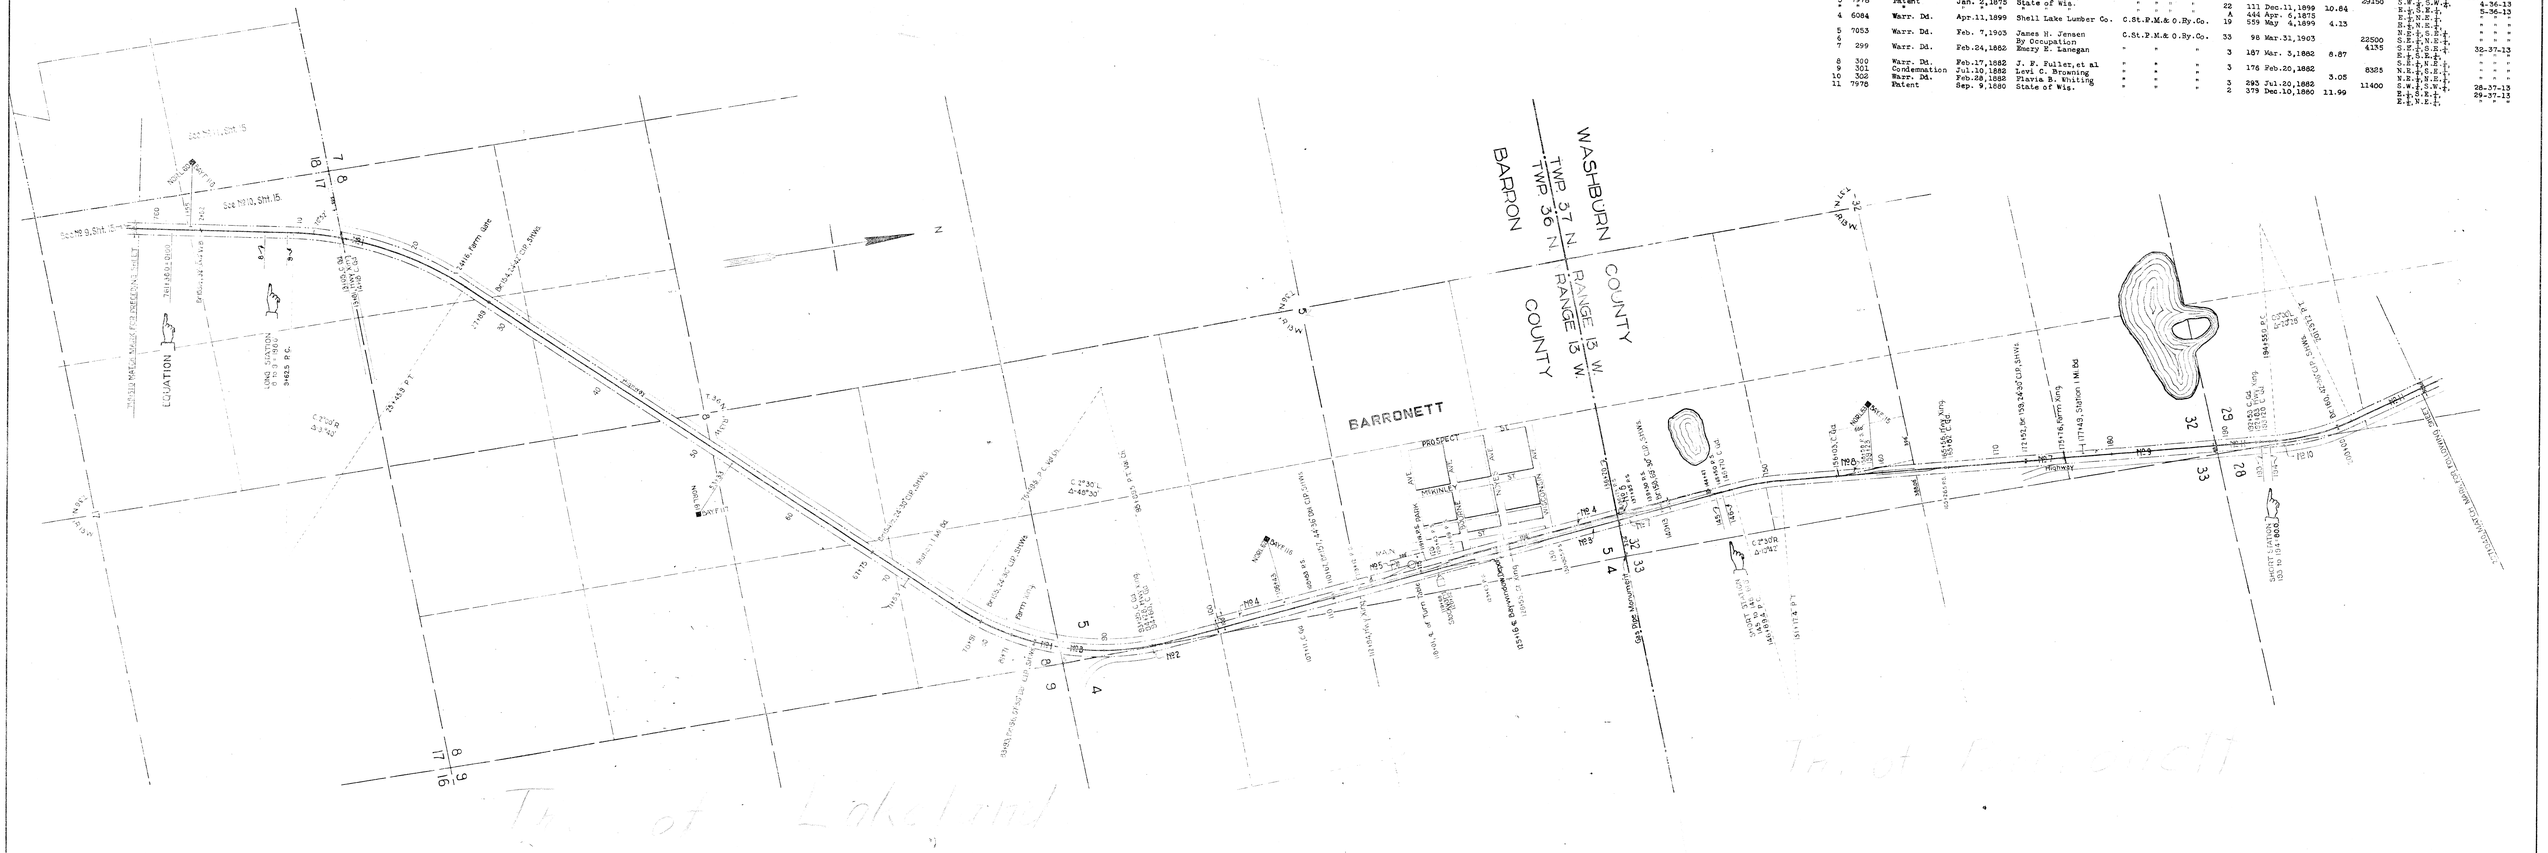

Sheet № 16 of 21 sheets of Chicago, St. Paul, Minneapolis and Omaha Railway, Northern Division, Main Line, from survey station 758+51.0 to survey station 207+94.0.

Leonard
Valuation Engineer

RIGHT OF WAY AND TRACK MAP

CHICAGO, ST. PAUL, MINNEAPOLIS AND OMAHA RAILWAY CO.

NORTHERN DIVISION

NORTHLINE TO TREGO

OPERATED BY C.ST.P.M.&O.RY.CO.

STATION 758+51.0 TO STATION 207+94.0.

SCALE, 1 IN.=400 FT.

OFFICE OF CHIEF ENGINEER, ST. PAUL, MINN., JUNE 30, 1917.

V.9 WIS. 16