




P.C.	C.O.	R.P.	Date	Instruments	Genl. Desc.	Grantee	Book	Page	Date	Acres	Remarks
1	765	Warr. D.	Dec. 20, 1881	H. H. Leppan	C. F. & N. Ry. Co.	E 189 Dec. 31, 1881	1.45				23-33-11 W.
2	766	Warr. D.	Nov. 30, 1881	W. G. Miller	"	E 285 Feb. 14, 1882	7.47				"
3	767	Warr. D.	Dec. 13, 1881	By Occupation	"	"					"
4	768	Warr. D.	Nov. 29, 1881	W. H. Leppan	"	"					"
5	769	Warr. D.	Nov. 29, 1881	Thomas Rogers	"	"					"
6	770	Warr. D.	Dec. 13, 1881	The Knapp, Stout & Co. Co.	"	"					"
7	771	Warr. D.	Dec. 13, 1881	The Knapp, Stout & Co. Co.	"	"					"
8	772	Warr. D.	Dec. 13, 1881	Andrew T. Bogle	"	"					"
9	773	Warr. D.	Dec. 13, 1881	Daniel Bogle	"	"					"
10	774	Warr. D.	Dec. 13, 1881	Thomas E. Graham	"	"					"
11	775	Warr. D.	Dec. 13, 1881	A. P. Gillett	"	"					"
12	776	Warr. D.	Dec. 13, 1881	"	"	"					"
13	777	Warr. D.	Dec. 13, 1881	"	"	"					"

RIGHT OF WAY AND TRACK MAP
CHICAGO, ST. PAUL, MINNEAPOLIS & OMAHA RAILWAY
NORTHERN DIVISION
EAU CLAIRE, WIS. TO SPOONER, WIS.

Sheet No. 11 of 20 sheets of Chicago, St. Paul, Minneapolis and Omaha Railway, Northern Division, Main Line, from survey station 1537+03 to survey station 1531+97

SCALE: 1 IN. = 100 FT.
DATE: 1911
OFFICE OF CHIEF ENGINEER
ST. PAUL, MINN.
Valuation Engineer

