




Pat. Quito	Inst.	Date	Grantor	Grantee	Book Page	Acres	Remarks
1	Q. C. D.	Sep. 27, 1882	Farm Mortgage Land Co. C. F. & N. Ry. Co.		3	437	Feb. 7, 1883 12.55
2	Warr. Mt.	Nov. 16, 1883	The Knappe Stout & Co. S. P. M. & O. Ry. Co.		1	418	Nov. 28, 1883 7.89
3	Q. C. D.	Sep. 27, 1882	The Knappe Stout & Co. S. P. M. & O. Ry. Co.		3	417	Feb. 7, 1883 4.74
4	Q. C. D.	Apr. 29, 1882	The Knappe Stout & Co. S. P. M. & O. Ry. Co.		3	397	May 16, 1882 12.26
5	Q. C. D.	Feb. 28, 1883	Shall Lake Lumber Co.		H	316	Dec. 22, 1884 12.22

RIGHT OF WAY AND TRACK MAP
CHICAGO, ST. PAUL, MINNEAPOLIS & OMAHA RAILWAY
NORTHERN DIVISION
EAU CLAIRE, WIS. TO SPOONER, WIS.

Sheet No. 17 of 20 sheets of Chicago, St. Paul, Minneapolis and Omaha Railway, Northern Division, Main Line, from survey station 1216+04.2 to survey station 1427+12.2
ST. PAUL, MINN.
OFFICE OF CHIEF ENGINEER
DATE: _____
SCALE: 1 IN. = 100 FT.
VALUATION ENGINEER: _____
VII. 17