




Per. Cuto-	Ref. dant's	Instrument	Date	Recorder	Stationer	Book Page	Page	A.F.E.	Remarks
1	492	Q. C. D.	Feb. 26, 1883	Shell Lake Lbr. Co.	C. F. & N. Ry. Co.	1	225	Dec. 22, 1884	3.06
2	639	Q. C. D.	Dec. 2, 1880	Shell Lake Lbr. Co.	C. F. & N. Ry. Co.	19	123	Jan. 4, 1891	6.06
3	639	Q. C. D.	Dec. 2, 1880	Shell Lake Lbr. Co.	C. F. & N. Ry. Co.	19	123	Jan. 4, 1891	6.06
4	631	Q. C. D.	Sep. 27, 1882	Farm Mortgage Land Co.	C. F. & N. Ry. Co.	3	437	Feb. 19, 1893	3.06
5	622	Warr. D.	Nov. 16, 1885	The Knapp Stout & Co. Company	C. F. & N. Ry. Co.	1	418	Nov. 26, 1885	7.32
6	621	Q. C. D.	Sep. 27, 1882	Co. Company	C. F. & N. Ry. Co.	3	437	Feb. 7, 1883	12.49
7	622	Warr. D.	Nov. 16, 1885	The Knapp Stout & Co. Company	C. F. & N. Ry. Co.	1	418	Nov. 26, 1885	10.66
8	624	Q. C. D.	Jul. 26, 1882	Henry Stewart, Jr.	C. F. & N. Ry. Co.	3	306	Jul. 31, 1882	1.36
9	624	Q. C. D.	Jul. 26, 1882	Henry Stewart, Jr.	C. F. & N. Ry. Co.	3	306	Jul. 31, 1882	1.36

RIGHT OF WAY AND TRACK MAP
CHICAGO, ST. PAUL, MINNEAPOLIS & OMAHA RAILWAY
NORTHERN DIVISION
EAU CLAIRE, WIS. TO SPOONER, WIS.

Sheet No. 18 of 20 sheets of Chicago, St. Paul, Minneapolis and Omaha Railway, Northern Division, Main Line, from survey station 1427+12.2 to survey station 1638+11.7

Valuation Engineer
ST. PAUL, MINN.