




Pat. Date	Inst. No.	Instrument	Date	Section	Original	Book	Page	Acres	Subst.	Remarks
1	333	Act of Congress	Mar. 3, 1875	U. S.	C. St. P. & O. Ry. Co.			10.56		R. 14, S. 14, T. 14, and
2	7978	Patent	Aug. 19, 1882	State of Wisconsin	"			12.05		Govt. Lots 2, 3, 4, 23
3	333	Act of Congress	Mar. 3, 1875	U. S.	"			11.90		S. 14, T. 14, and
4	7978	Patent	Aug. 19, 1882	State of Wisconsin	"			45.30		S. 14, T. 14, and
					"					35 "

State of Wisconsin,
County of Ramsey,
City of Minneapolis,
I, the undersigned, being a duly qualified surveyor of land and a member of the Surveyors' Association of the State of Wisconsin, do hereby certify that this is a correct and true copy of the original record of the Chicago St. Paul and Omaha Railway Co. Northern Division, as the same appears from the records of said company, and that the same is a true and correct copy of the original record of the Chicago St. Paul and Omaha Railway Co. Northern Division, as the same appears from the records of said company.

Surveyor of Land
J. J. Campbell
City of Minneapolis

Notary Public for the State of Wisconsin
J. J. Campbell
City of Minneapolis

CHICAGO ST. PAUL AND OMAHA RAILWAY CO.
NORTHERN DIVISION
TREGO, WIS. TO SUPERIOR, WIS.
OPERATED BY C. ST. P. & O. RY. CO.
STATION 178+72 TO STATION 201+15
SCALE 1 IN. = 40 FT.
CHICAGO ST. PAUL AND OMAHA RAILWAY CO.
NORTHERN DIVISION
TREGO, WIS. TO SUPERIOR, WIS.
OPERATED BY C. ST. P. & O. RY. CO.
STATION 178+72 TO STATION 201+15
SCALE 1 IN. = 40 FT.